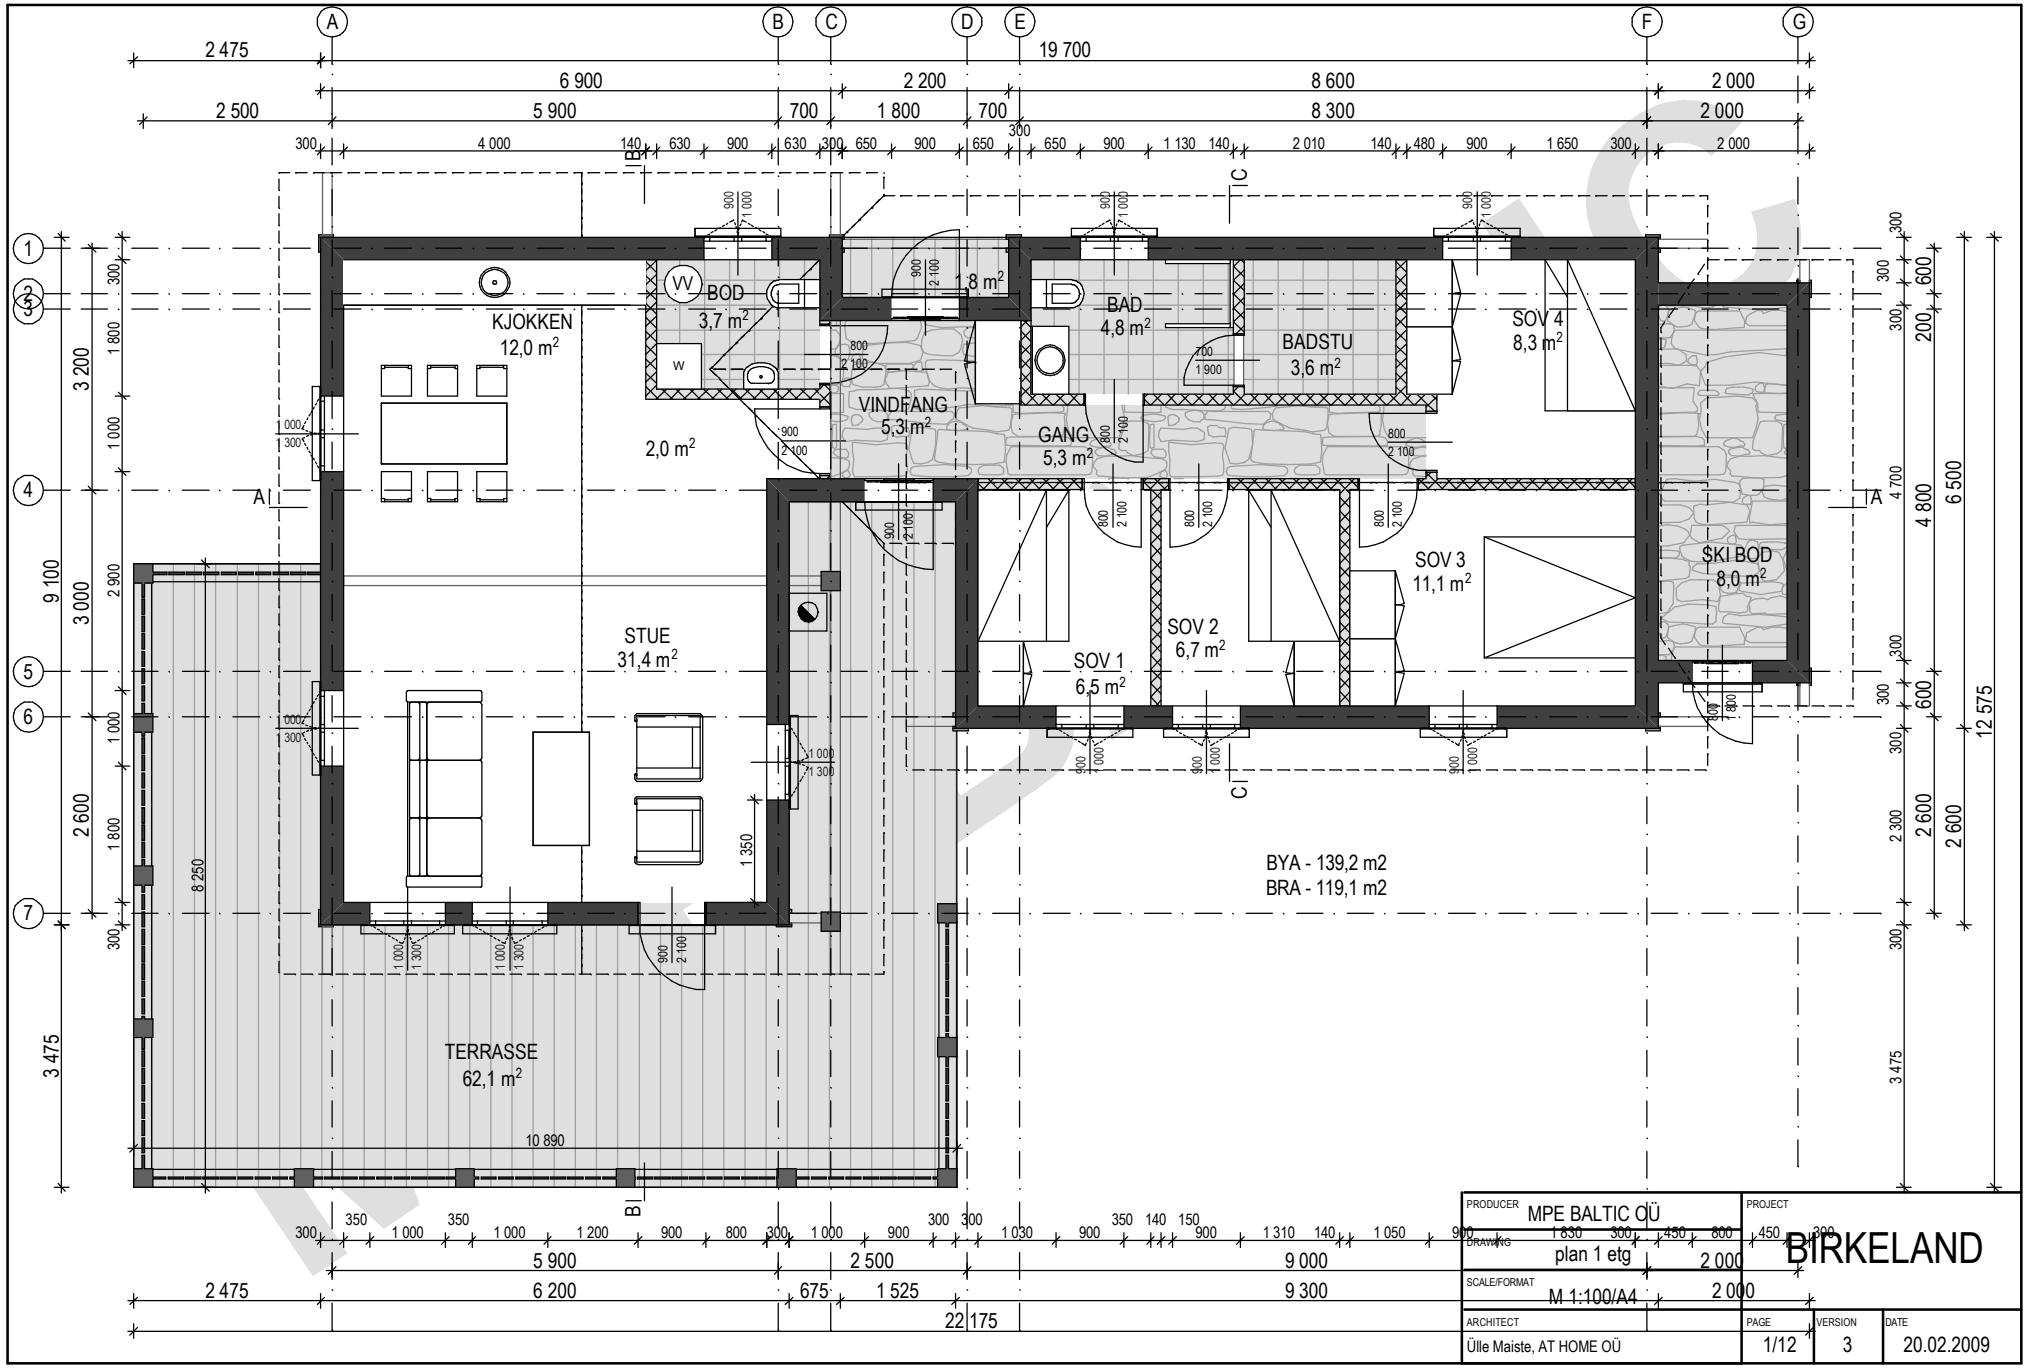

PRODUCER: MPE BALTIC OÜ			PROJECT: BIRKELAND
DRAWING: plan 1 etg			
SCALE/FORMAT: M 1:100/A4			
ARCHITECT: Ülle Maiste, AT HOME OÜ	PAGE: 1/12	VERSION: 3	DATE: 20.02.2009

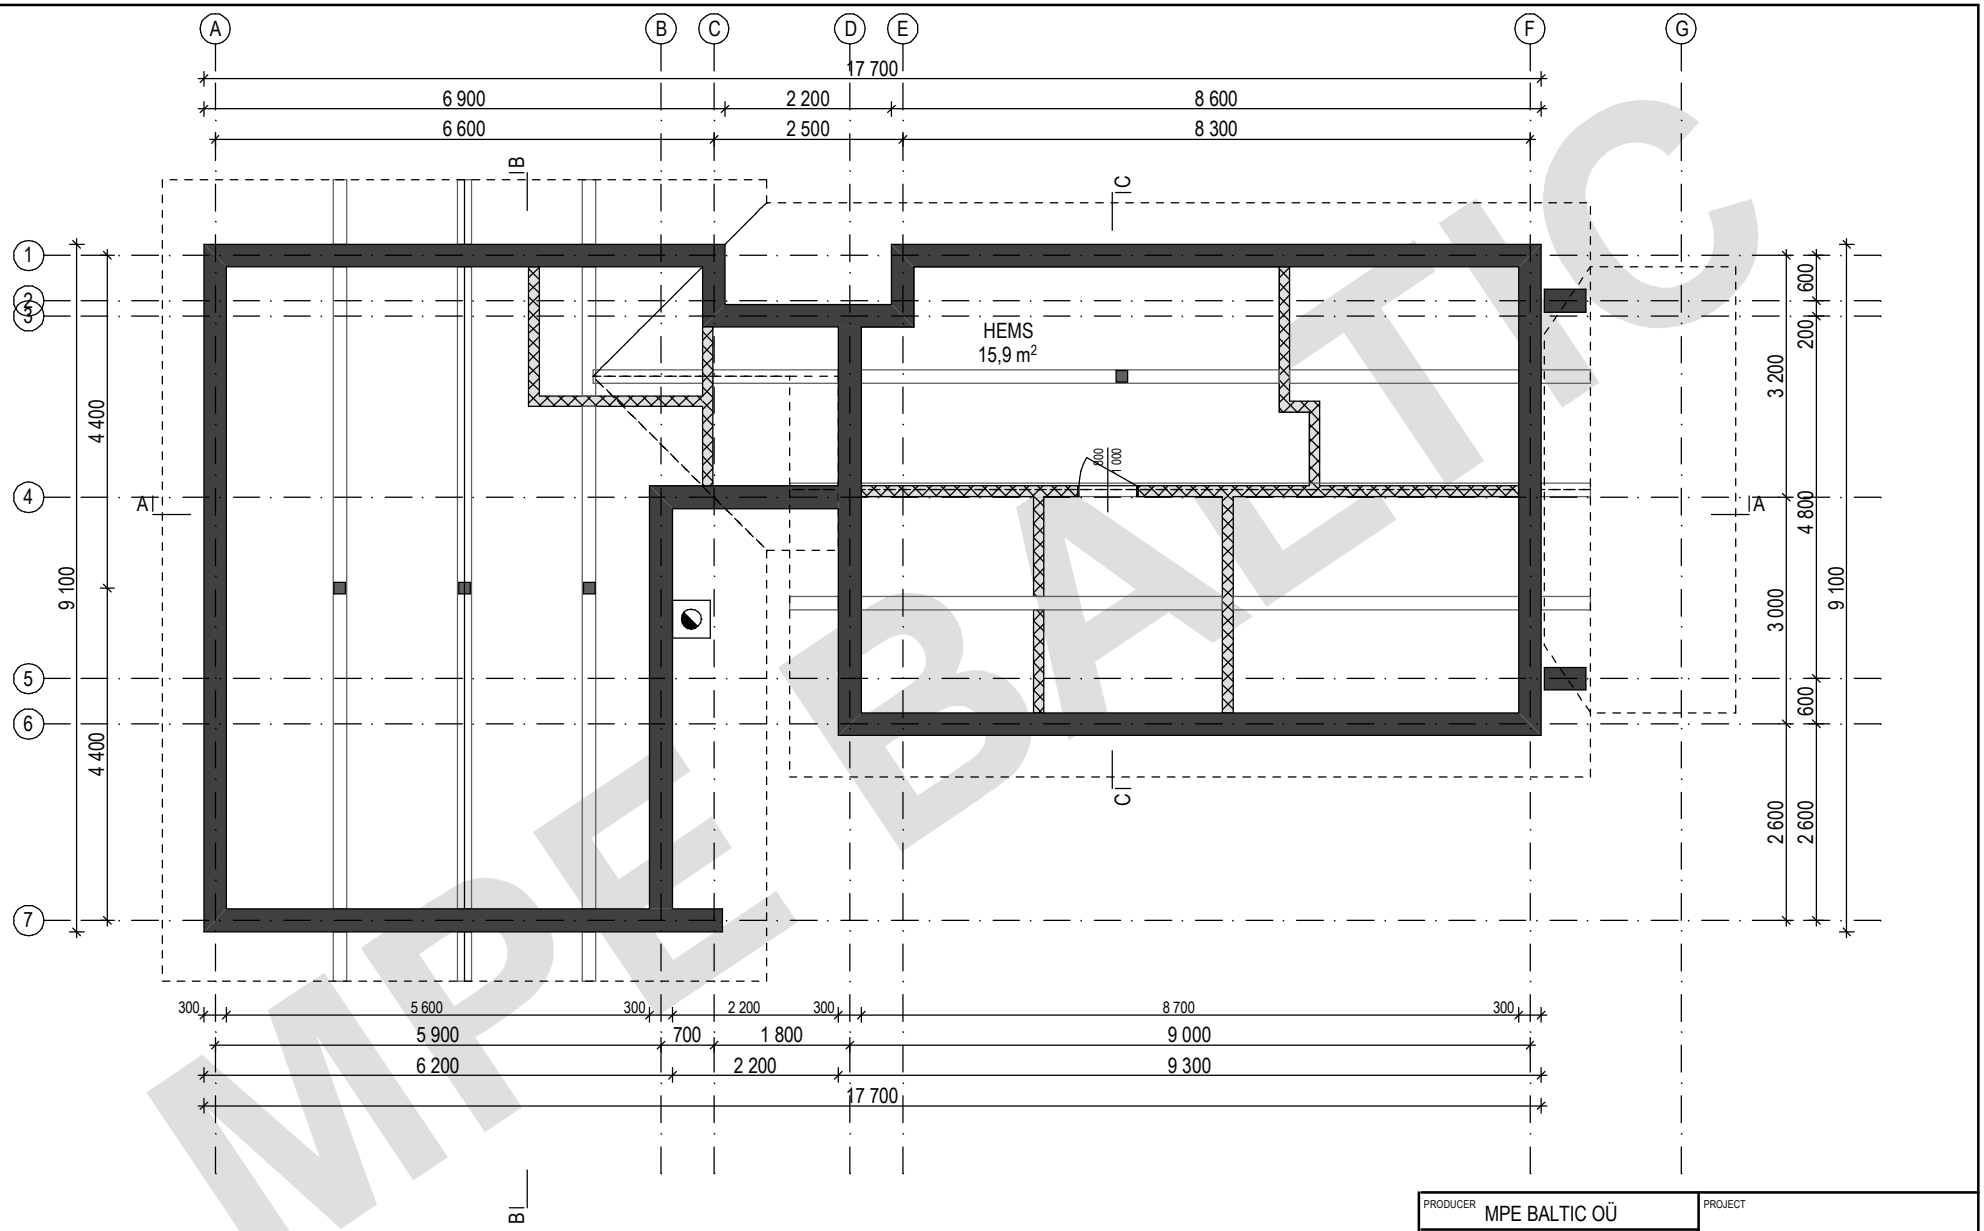

MPE BALTIC

PRODUCER: MPE BALTIC OÜ		PROJECT: BIRKELAND	
DRAWING: plan 2 etg			
SCALE/FORMAT: M 1:100/A4			
ARCHITECT: Ülle Maiste, AT HOME OÜ	PAGE: 2/12	VERSION: 3	DATE: 20.02.2009

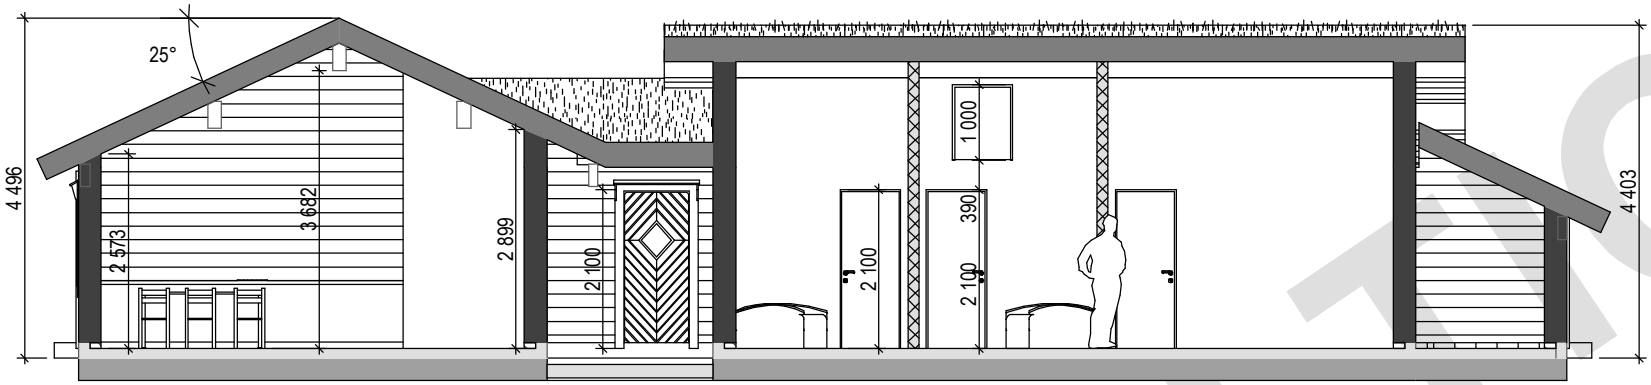

SNITT A-A

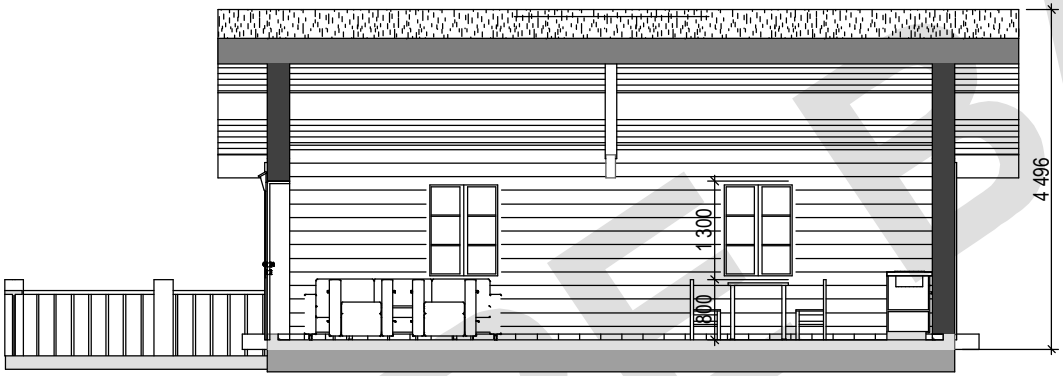

SNITT B-B

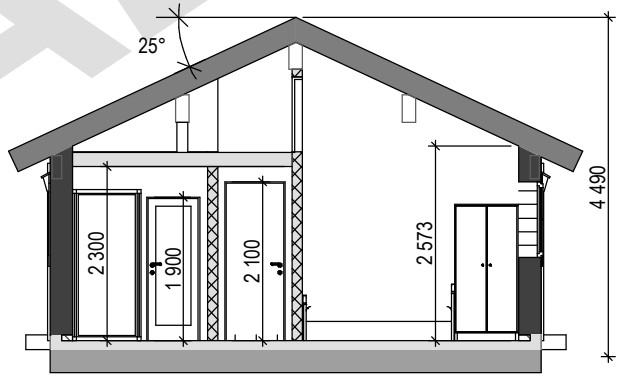

SNITT C-C

MPE BALTIC

PRODUCER: MPE BALTIC OÜ		PROJECT: BIRKELAND	
DRAWING: snitt			
SCALE/FORMAT: M 1:100/A4			
ARCHITECT: Ülle Maiste, AT HOME OÜ	PAGE: 3/12	VERSION: 3	DATE: 20.02.2009

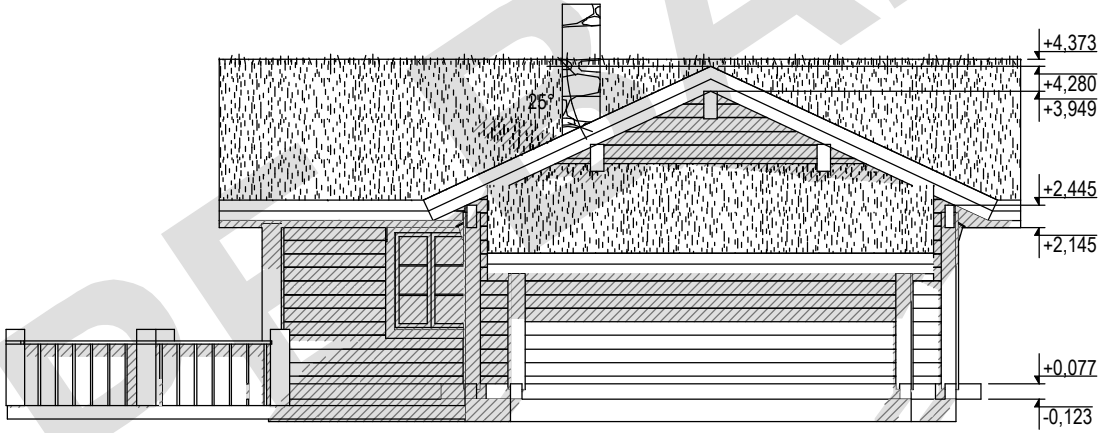

MPE BALTIC

PRODUCER MPE BALTIC OÜ		PROJECT BIRKELAND	
DRAWING fasade 1 og 2			
SCALE/FORMAT M 1:100/A4			
ARCHITECT Ülle Maiste, AT HOME OÜ	PAGE 4/12	VERSION 3	DATE 20.02.2009

MPE BALTIC

PRODUCER MPE BALTIC OÜ			PROJECT BIRKELAND
DRAWING fasade 3 og 4			
SCALE/FORMAT M 1:100/A4			
ARCHITECT Ülle Maiste, AT HOME OÜ	PAGE 5/12	VERSION 3	DATE 20.02.2009

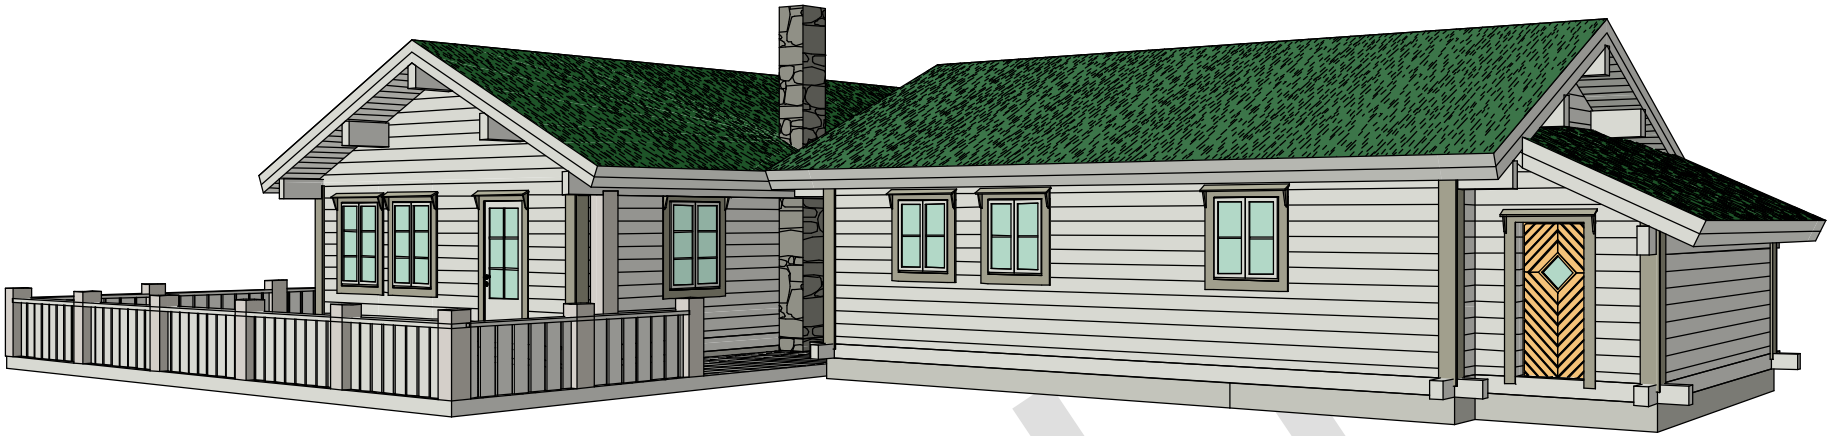

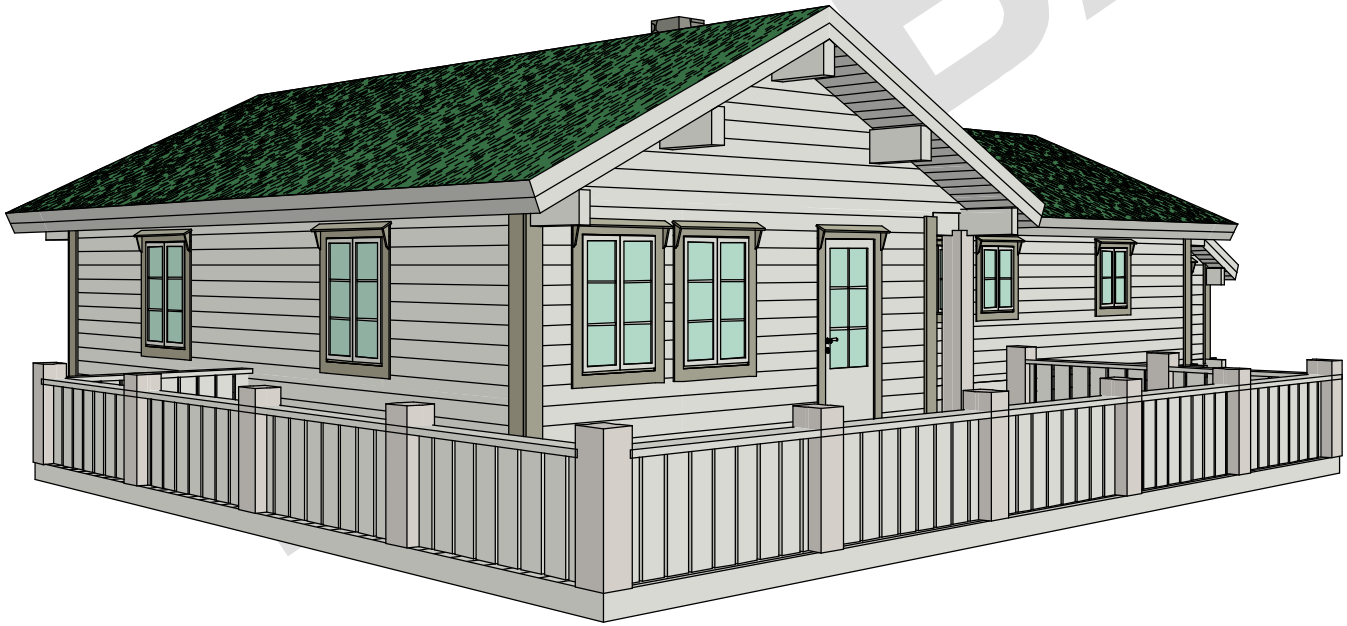

BALT

PRODUCER MPE BALTIC OÜ			PROJECT	
DRAWING 3D 1			BIRKELAND	
SCALE/FORMAT M 1:100/A4				
ARCHITECT Ülle Maiste, AT HOME OÜ	PAGE 6/12	VERSION 3	DATE 20.02.2009	

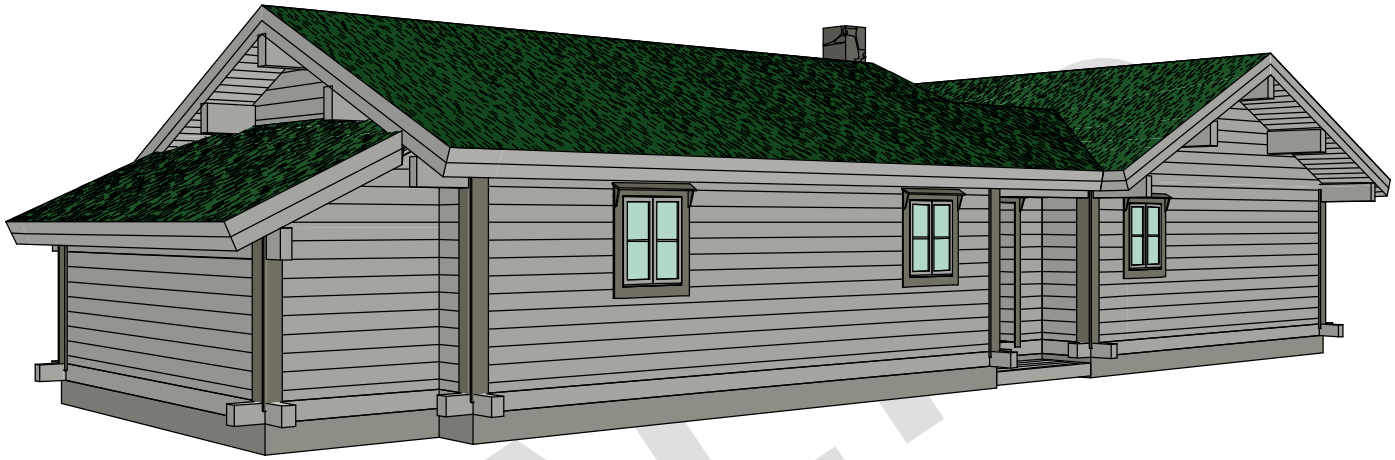

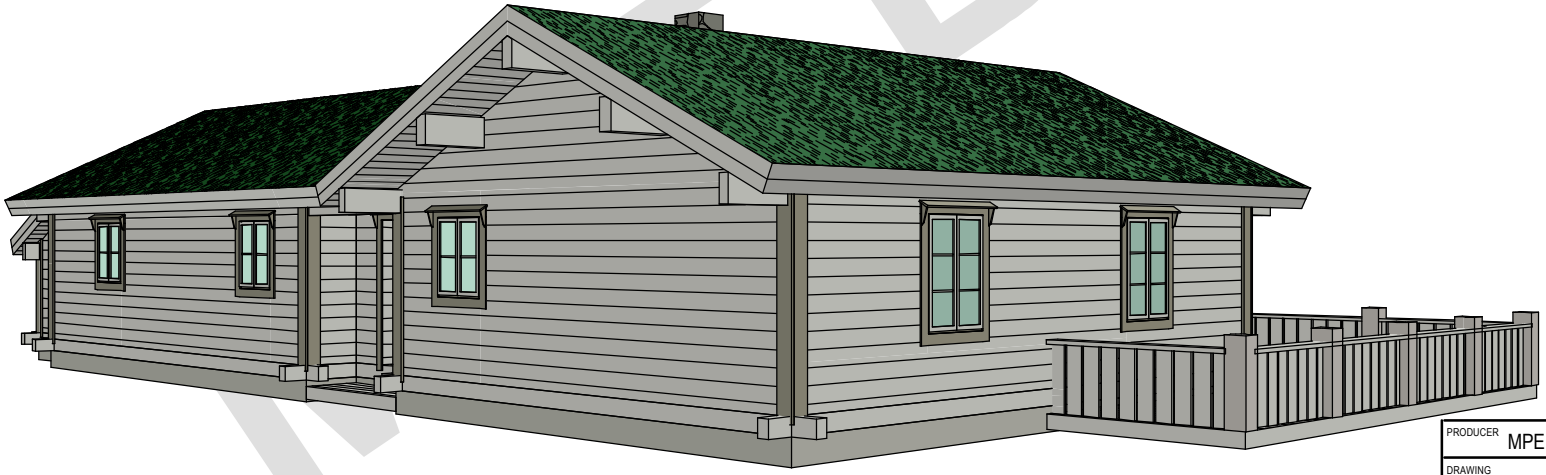

MPE BALTIC

PRODUCER MPE BALTIC OÜ			PROJECT	
DRAWING 3D 2			BIRKELAND	
SCALE/FORMAT M 1:100/A4				
ARCHITECT Ülle Maiste, AT HOME OÜ	PAGE 7/12	VERSION 3	DATE 20.02.2009	

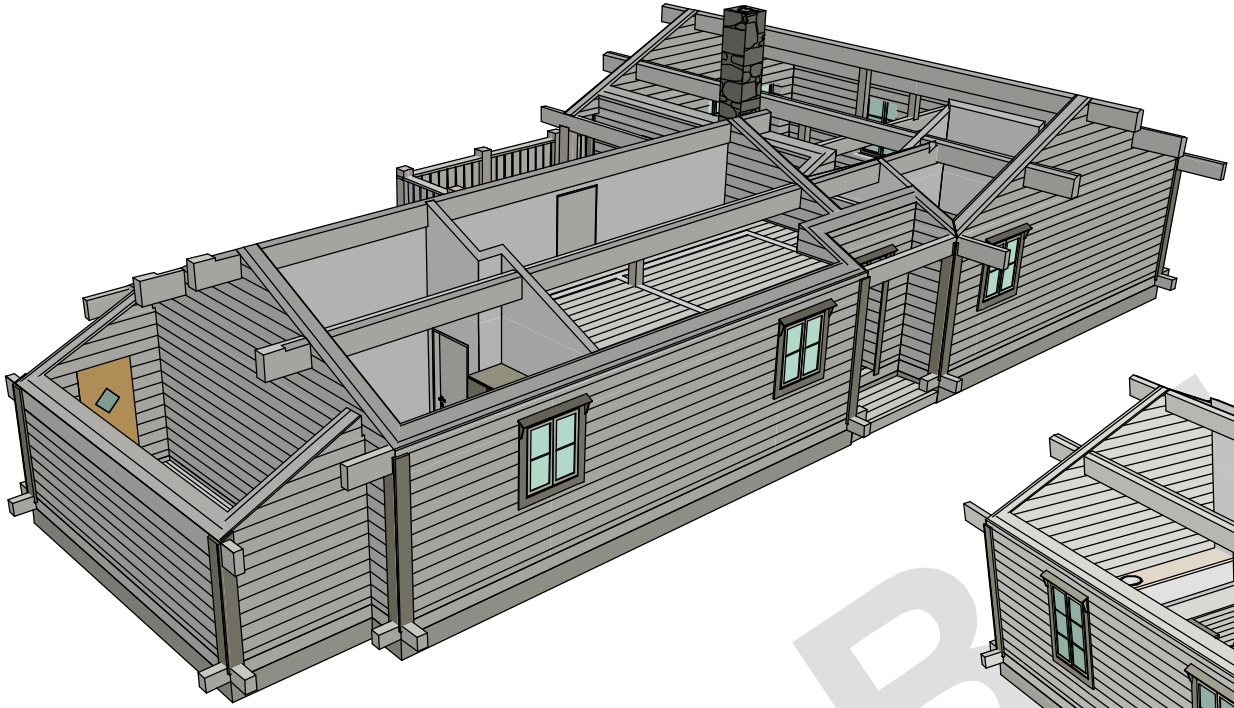

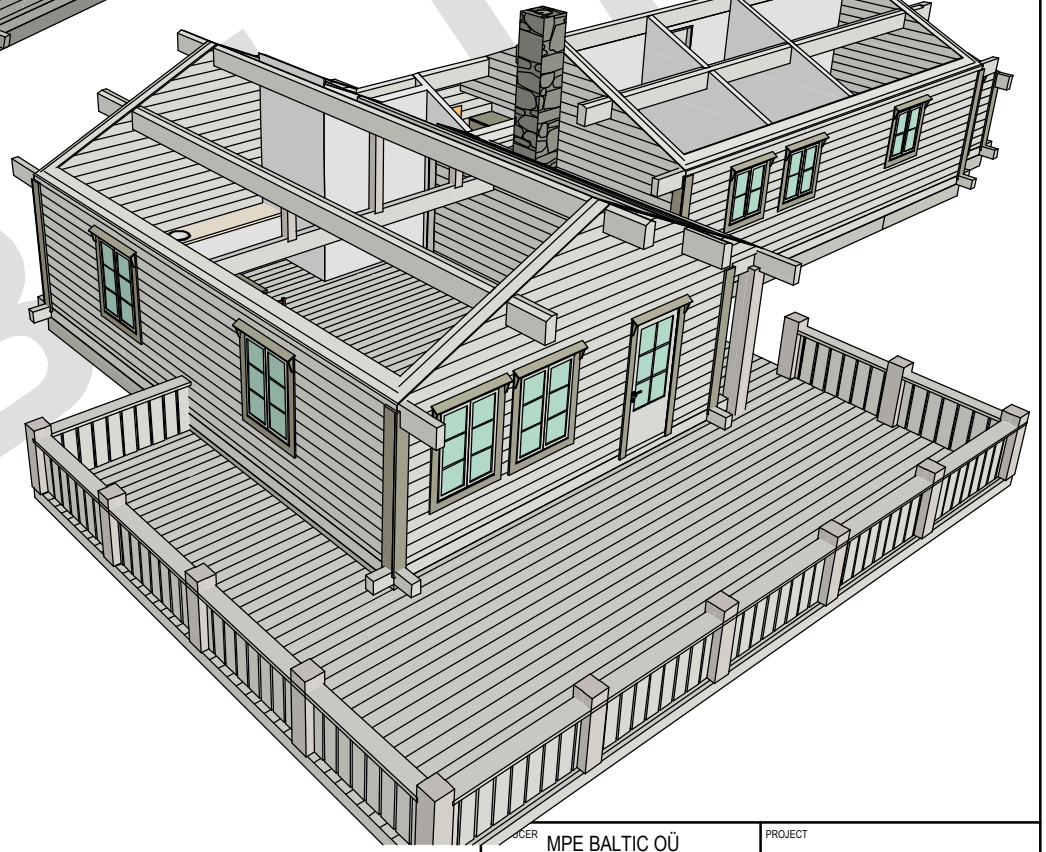

MPE BALTIC

PRODUCER: MPE BALTIC OÜ			PROJECT: BIRKELAND	
DRAWING: 3D 3				
SCALE/FORMAT: M 1:100/A4				
ARCHITECT: Ülle Maiste, AT HOME OÜ	PAGE: 8/12	VERSION: 3	DATE: 20.02.2009	

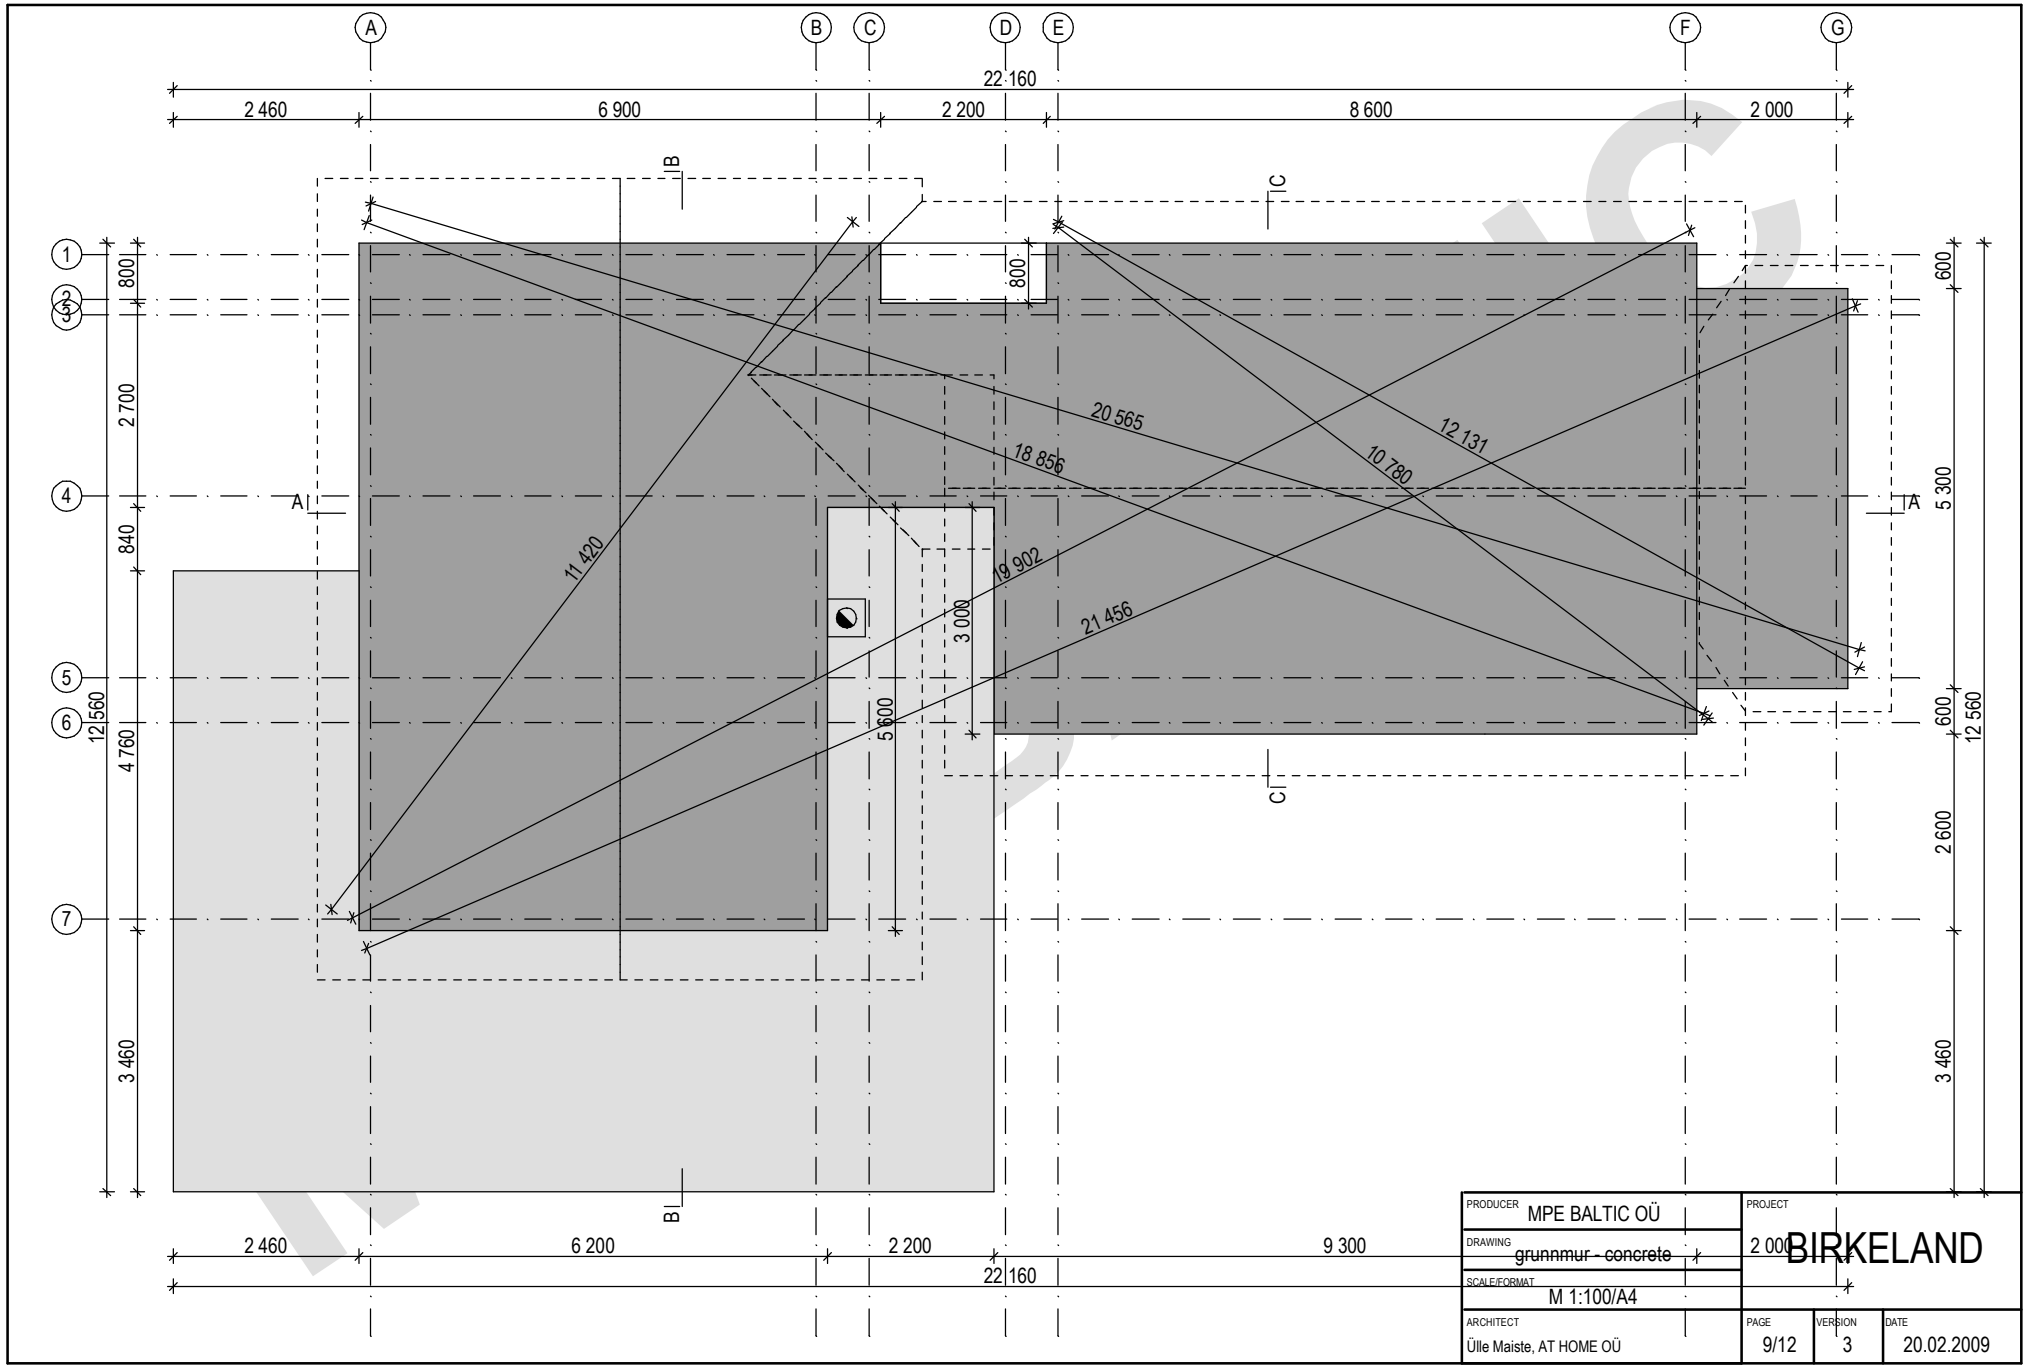

PRODUCER MPE BALTIC OÜ		PROJECT BIRKELAND	
DRAWING grunnmur - concrete			
SCALE/FORMAT M 1:100/A4			
ARCHITECT Ülle Maiste, AT HOME OÜ	PAGE 9/12	VERSION 3	DATE 20.02.2009

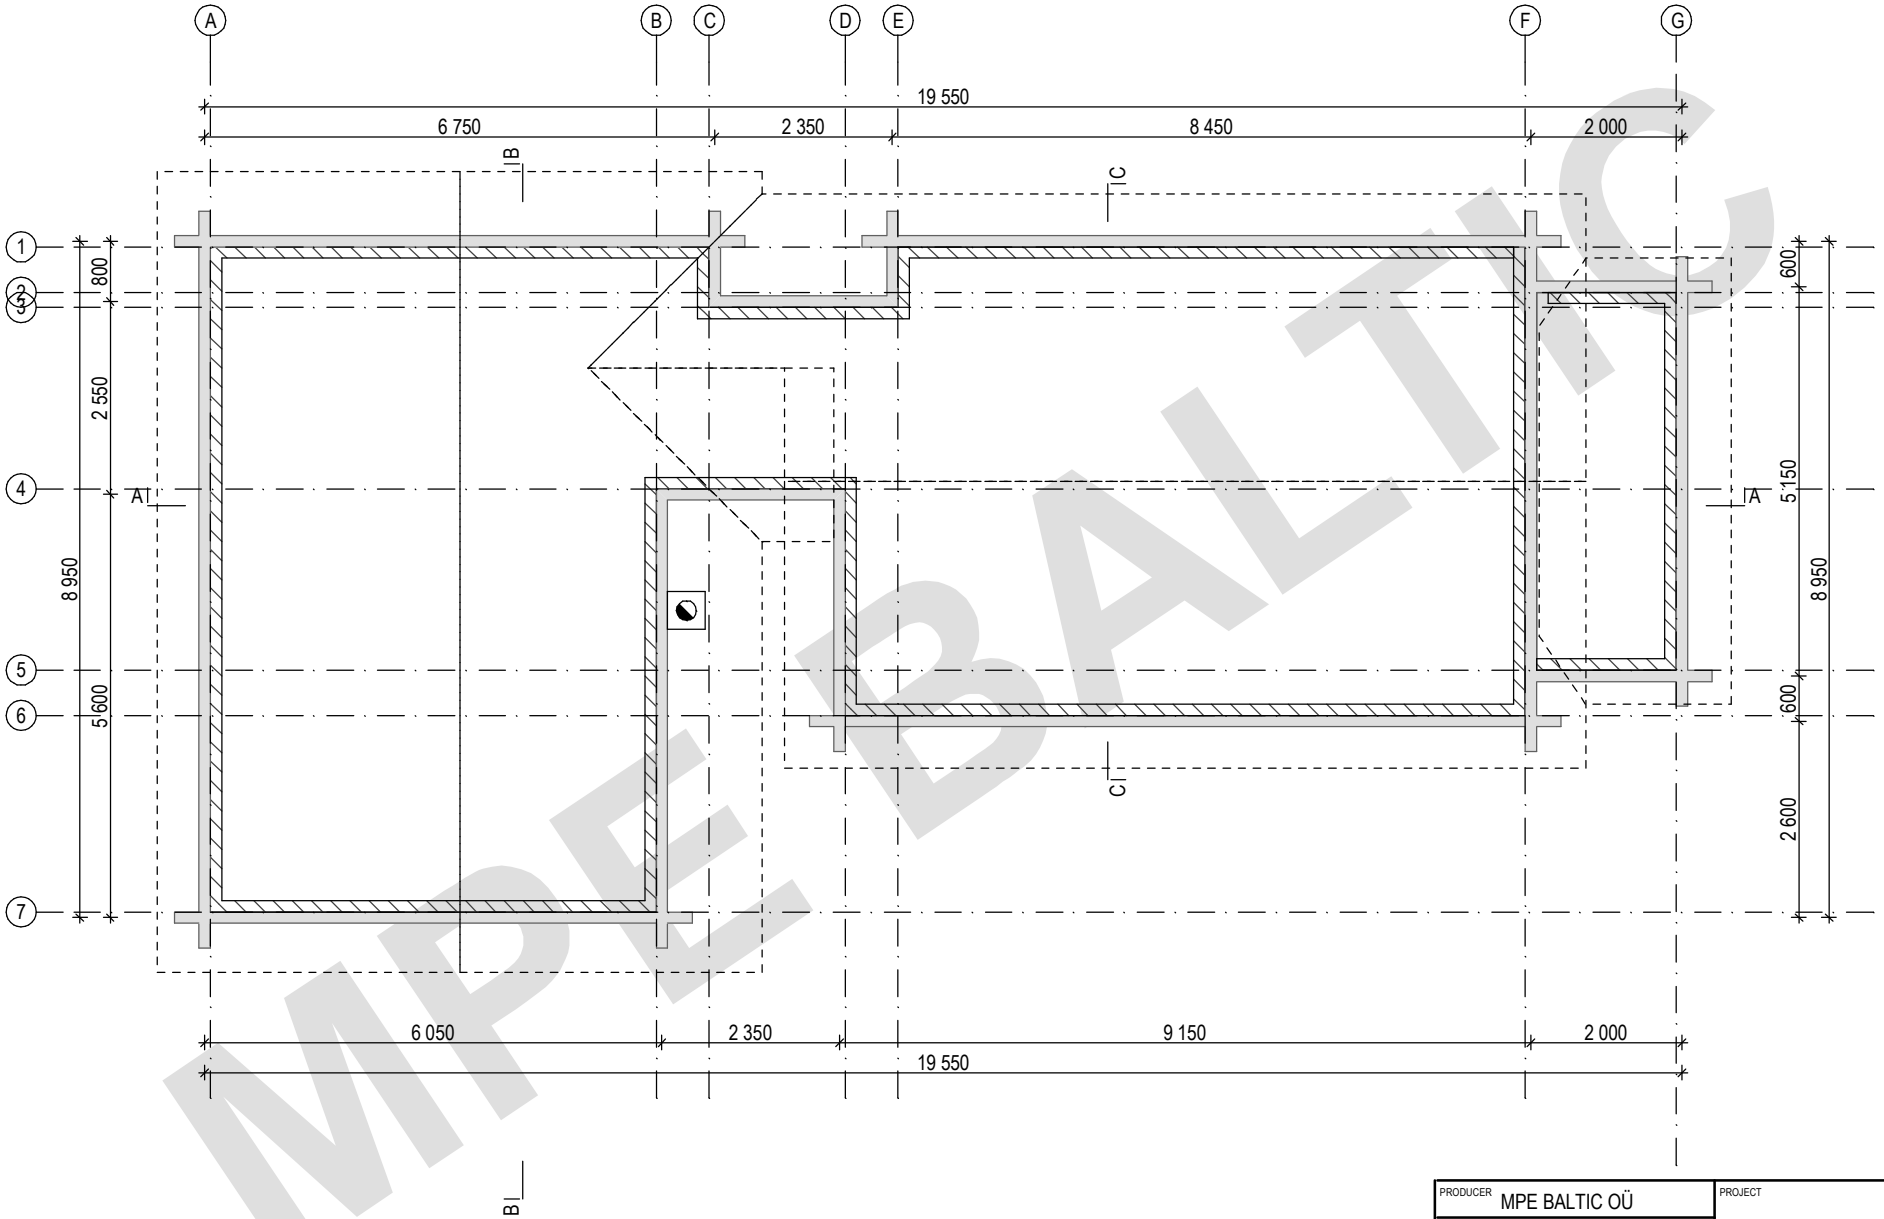

MPE BALTIC

PRODUCER: MPE BALTIC OÜ			PROJECT: BIRKELAND
DRAWING: grunnmur - beams			
SCALE/FORMAT: M 1:100/A4			
ARCHITECT: Ülle Maiste, AT HOME OÜ	PAGE: 10/12	VERSION: 3	DATE: 20.02.2009

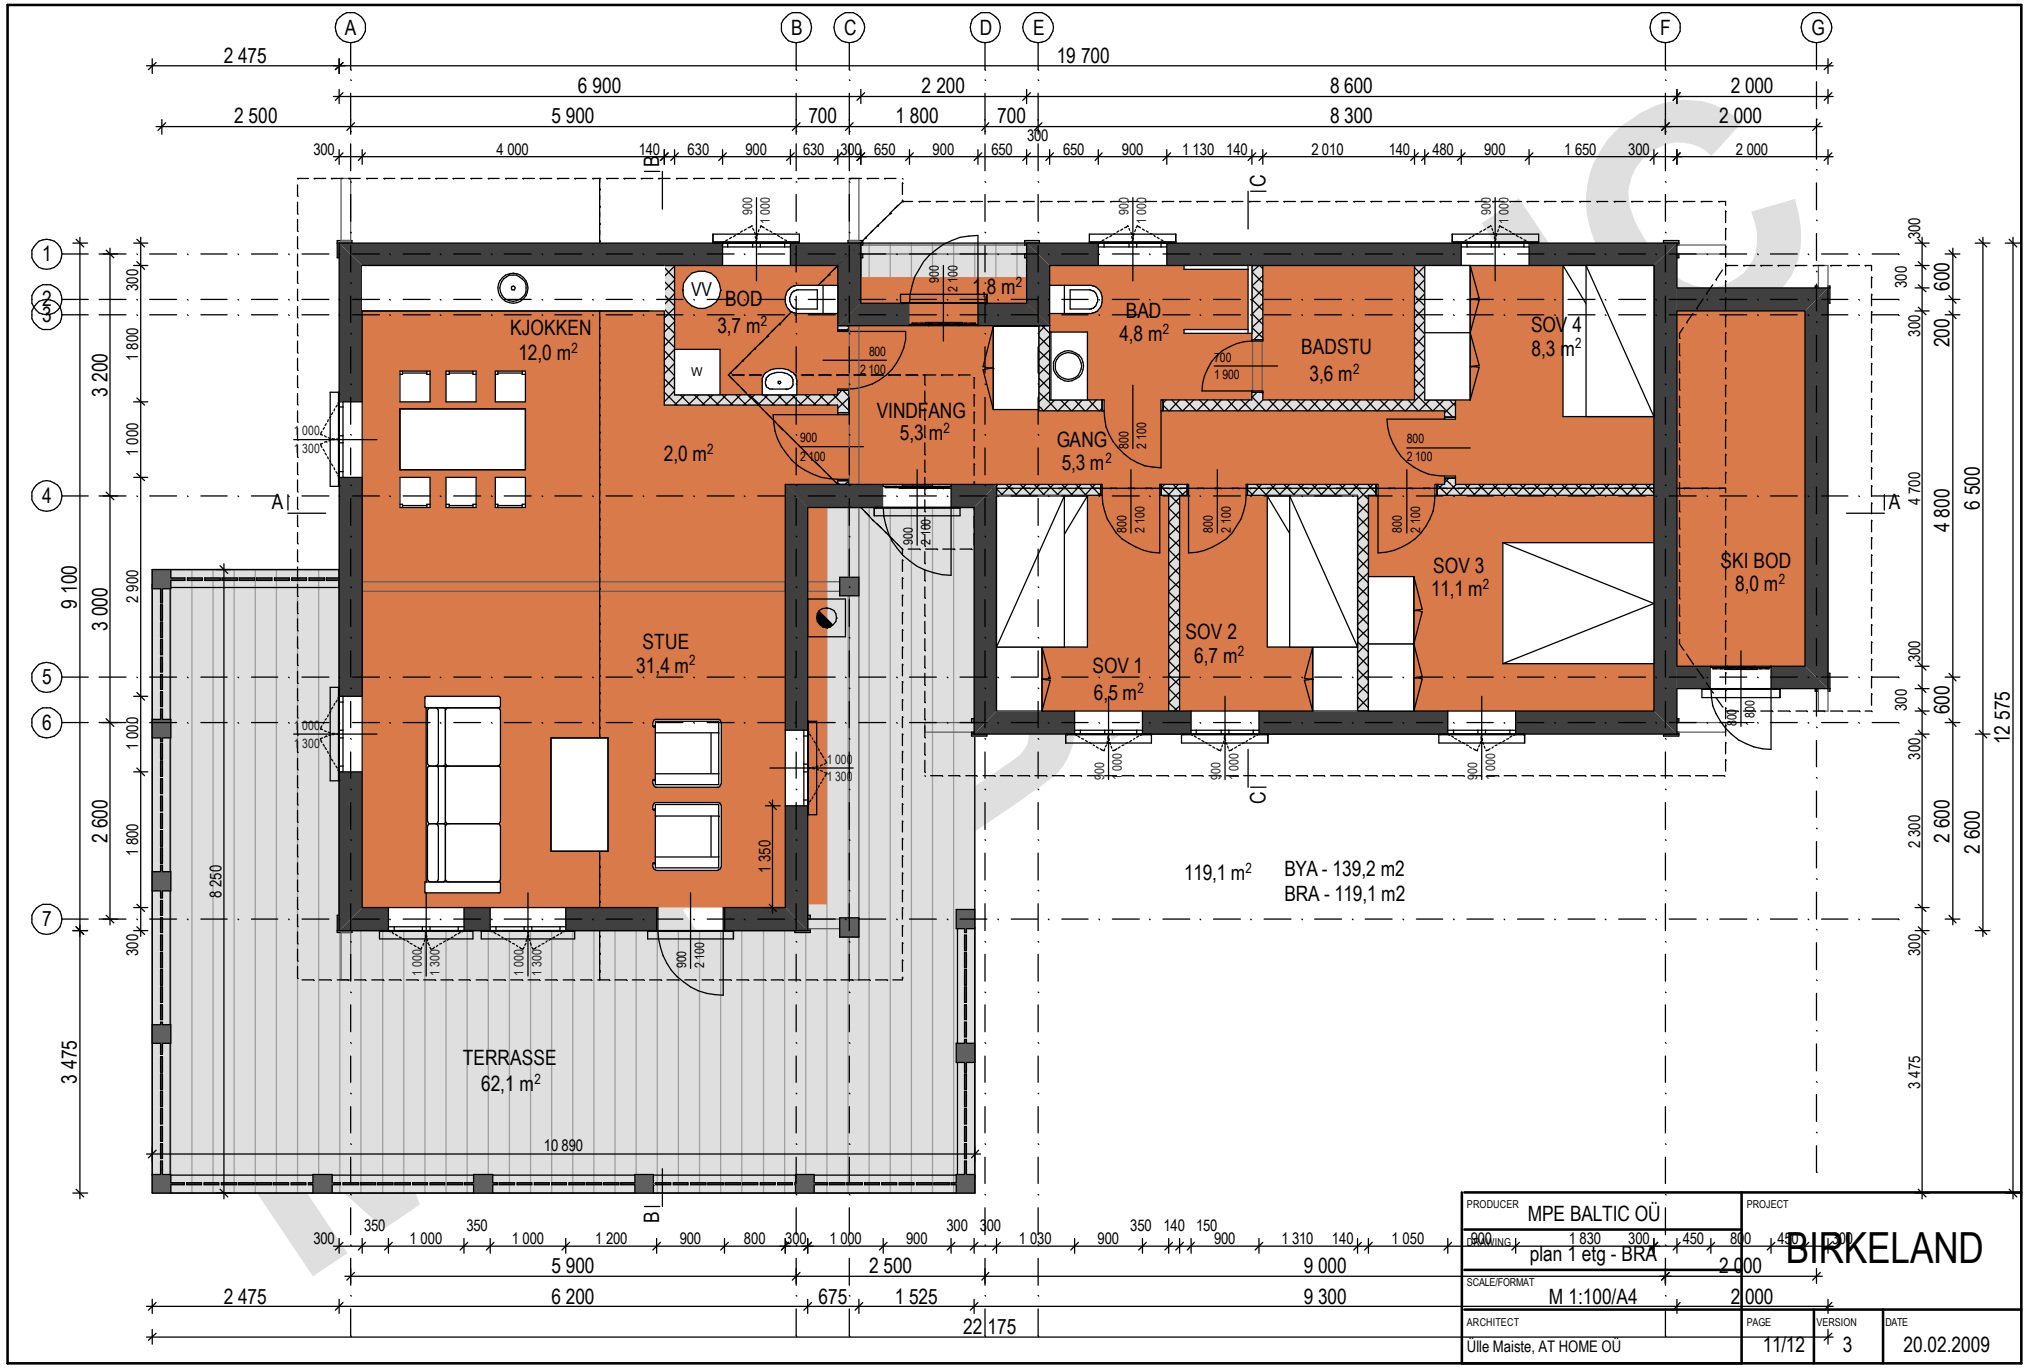

PRODUCER: MPE BALTIC OÜ		PROJECT: BIRKELAND	
DRAWING: plan 1 etg - BRA			
SCALE/FORMAT: M 1:100/A4			
ARCHITECT: Ülle Maiste, AT HOME OÜ	PAGE: 11/12	VERSION: 3	DATE: 20.02.2009

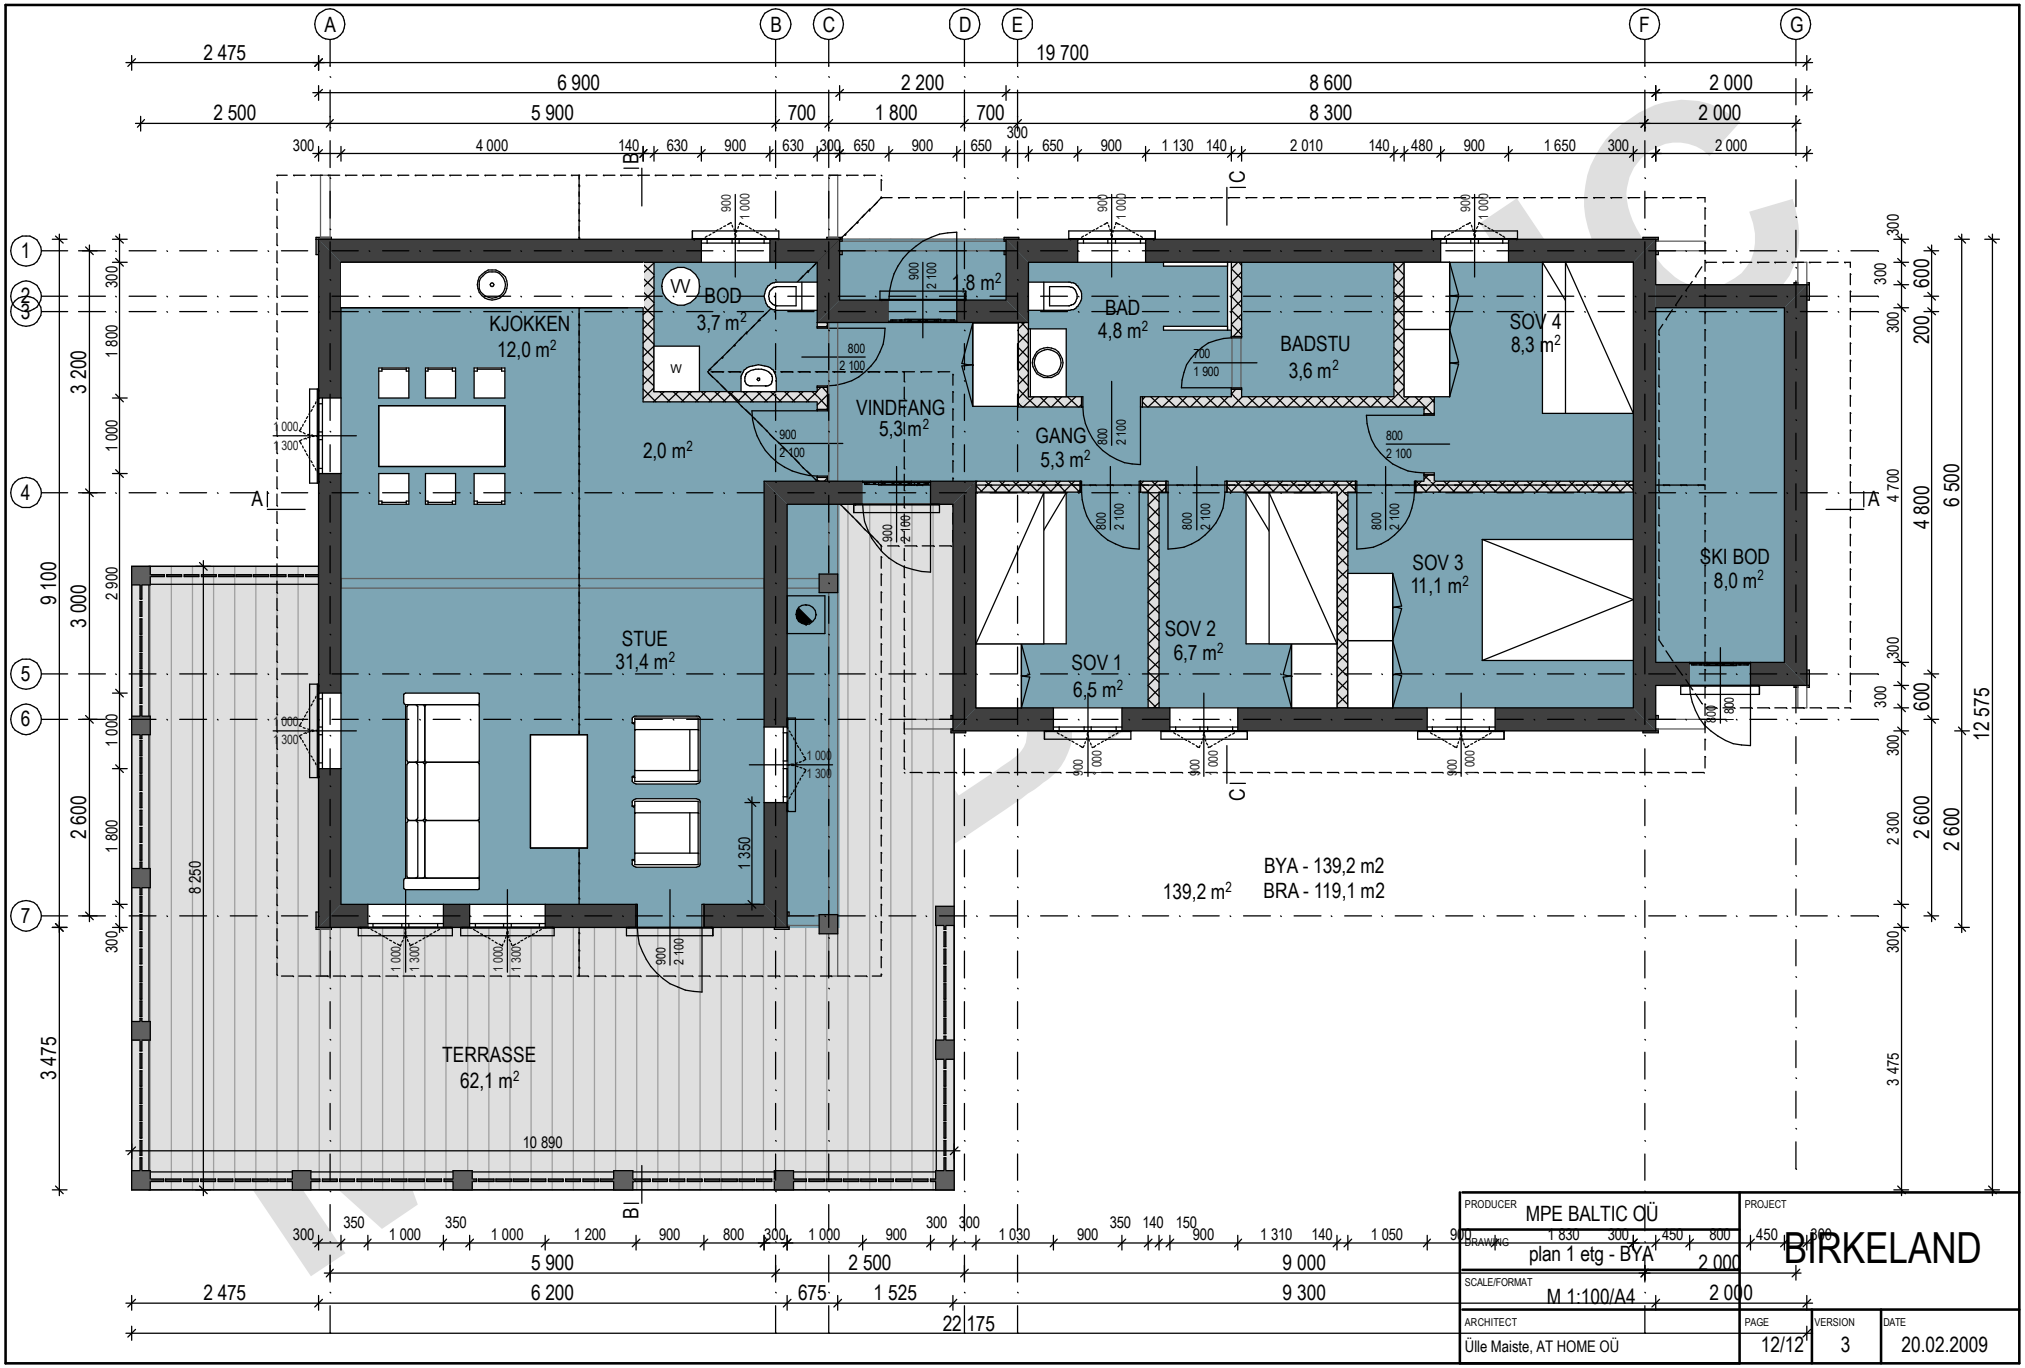

PRODUCER: MPE BALTIC OÜ		PROJECT: BIRKELAND	
DRAWING: plan 1 etg - BYA			
SCALE/FORMAT: M 1:100/A4			
ARCHITECT: Ülle Maiste, AT HOME OÜ	PAGE: 12/12	VERSION: 3	DATE: 20.02.2009