


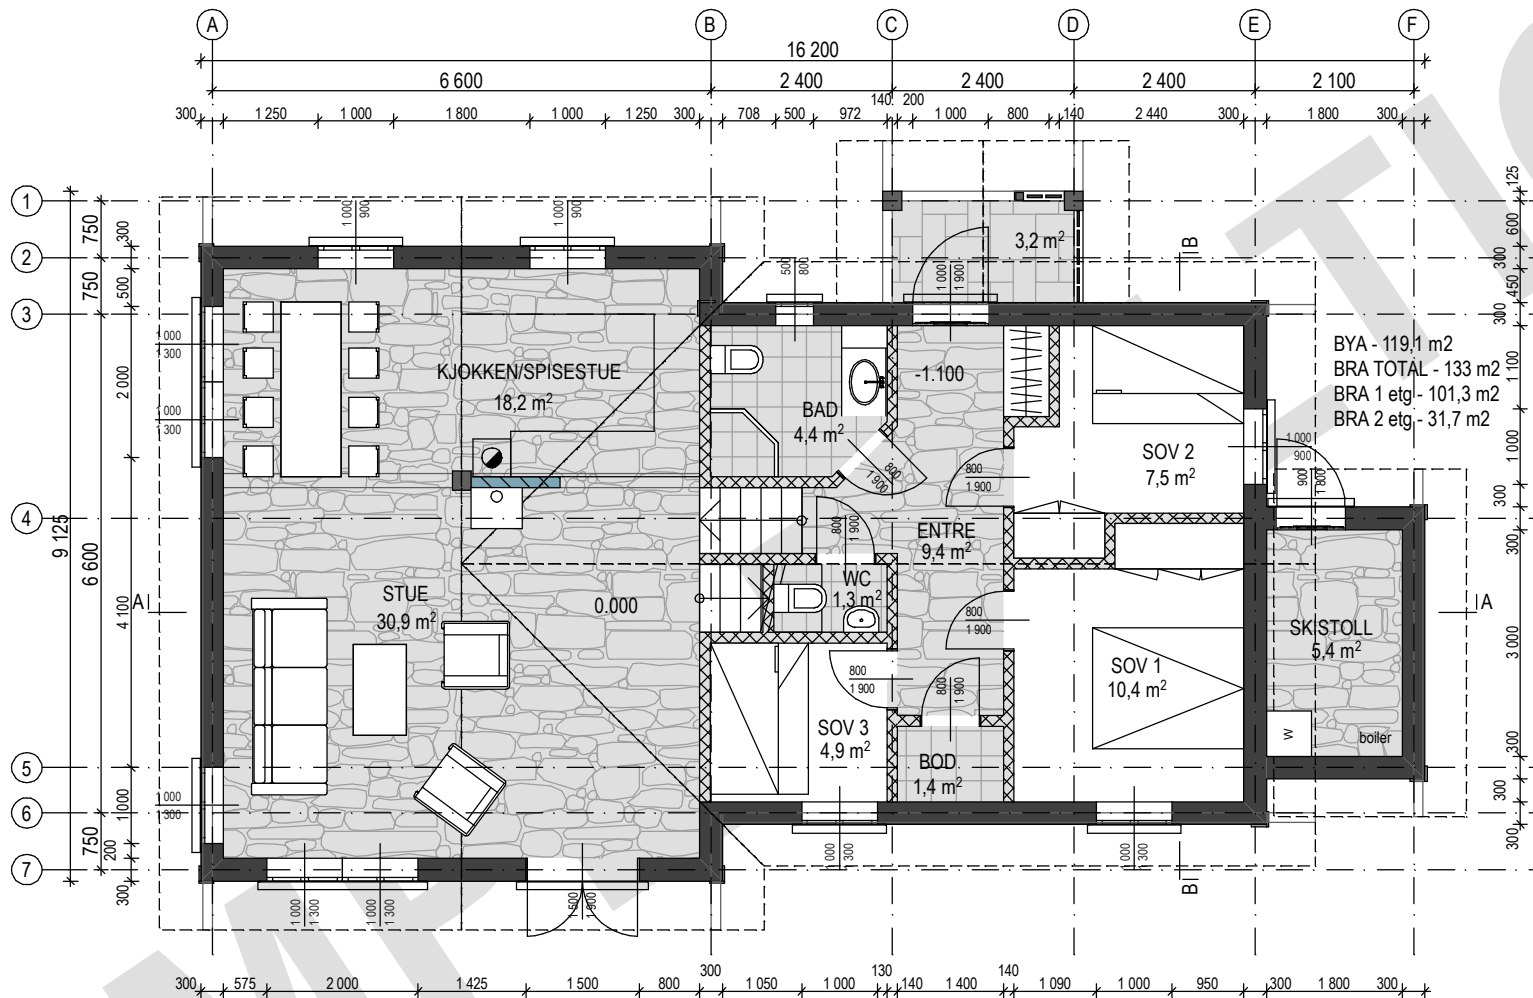


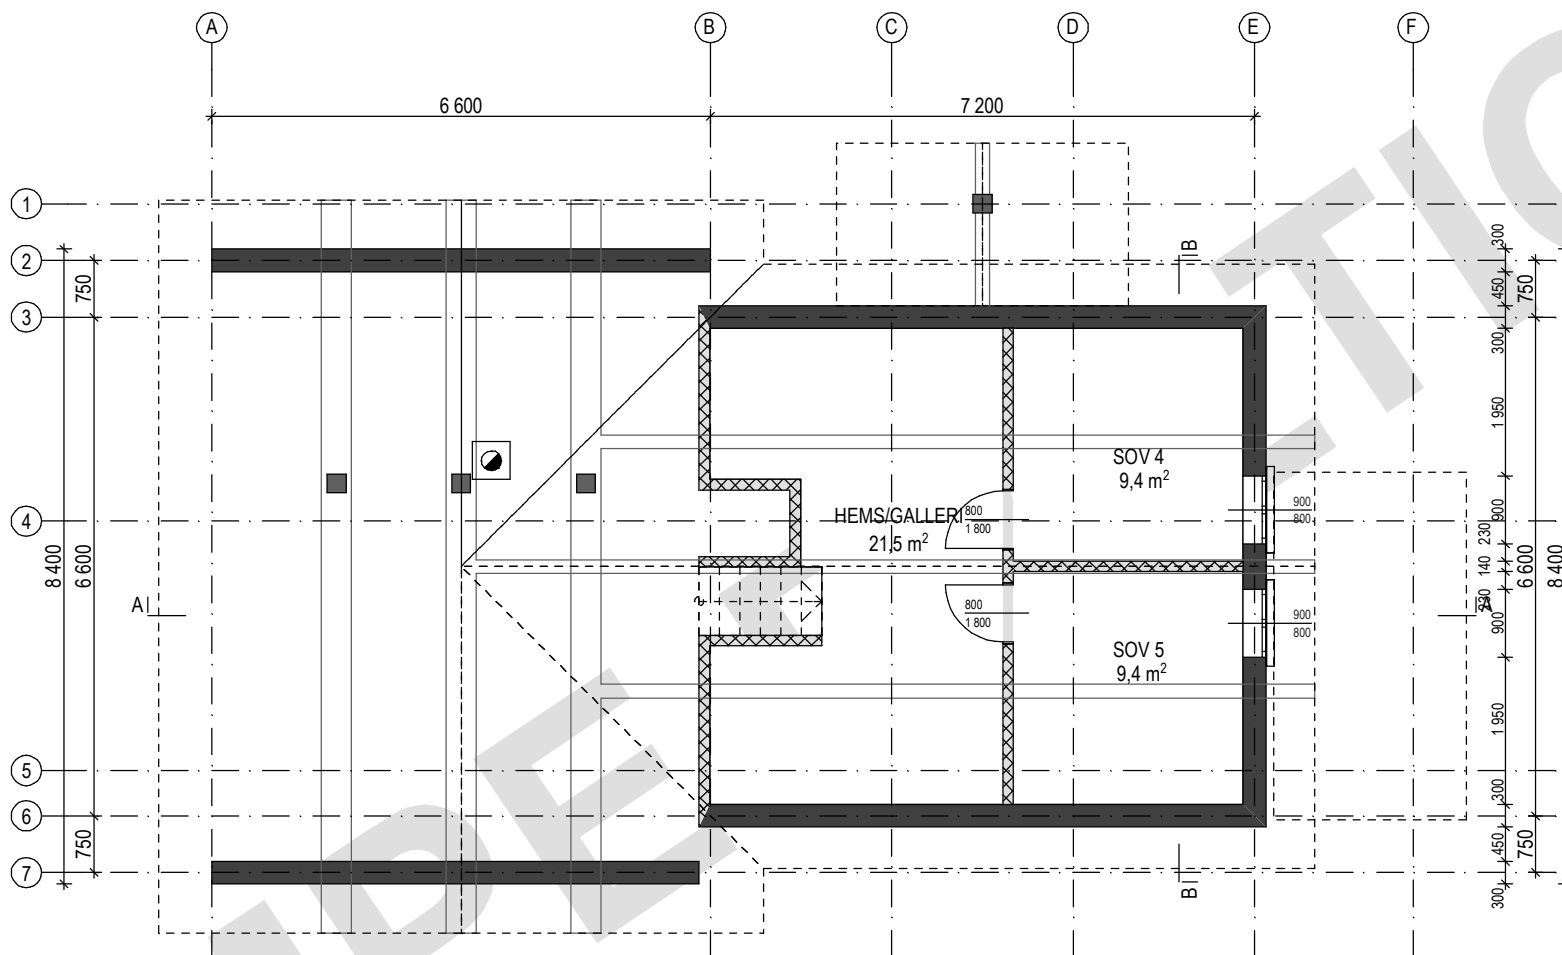

PRODUCER	MPE BALTIC OÜ	PROJECT		
DRAWING	plan 1 etg	BENT OVE 4.25		
SCALE/FORMAT	M 1:100/A4			
ARCHITECT	Ülle Maiste, AT HOME OÜ	PAGE	VERSION	DATE
		1/13	2	20.02.2009

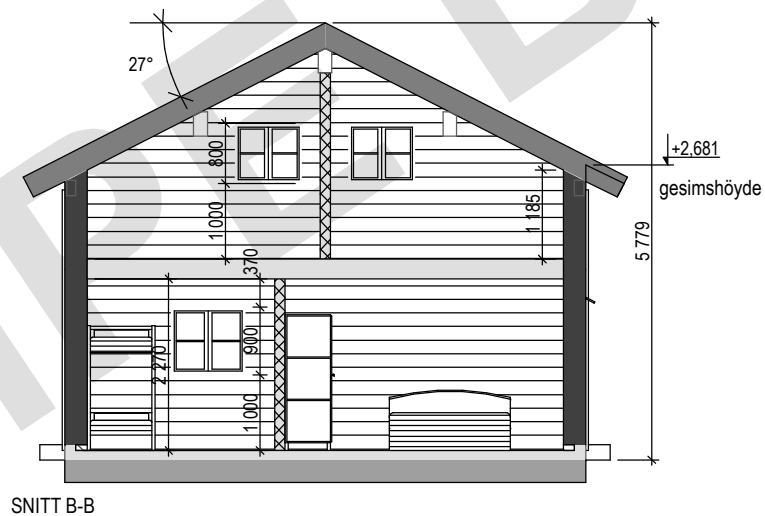


PRODUCER		PROJECT BENT OVE 4.25		
DRAWING				
SCALE/FORMAT				
M 1:100/A4				
ARCHITECT		PAGE	VERSION	DATE
Ülle Maiste, AT HOME OÜ		2/13	2	20.02.2009

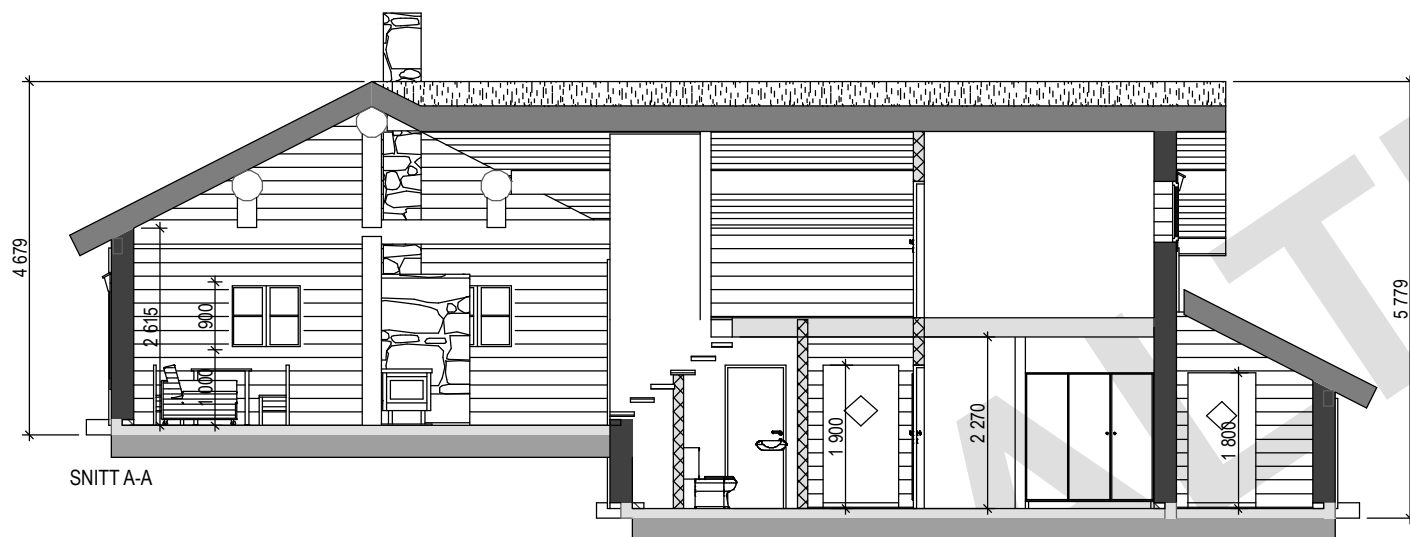



PRODUCER		PROJECT		
MPE BALTIC OÜ				
DRAWING				
snitt		BENT OVE 4.25		
SCALE/FORMAT				
M 1:100/A4				
ARCHITECT		PAGE	VERSION	DATE
Ülle Maiste, AT HOME OÜ		3/13	2	20.02.2009





PRODUCER		PROJECT		
MPE BALTIC OÜ				
DRAWING				
fasade 1 og 2		BENT OVE 4.25		
SCALE/FORMAT				
M 1:100/A4				
ARCHITECT		PAGE	VERSION	DATE
Ülle Maiste, AT HOME OÜ		4/13	2	20.02.2009

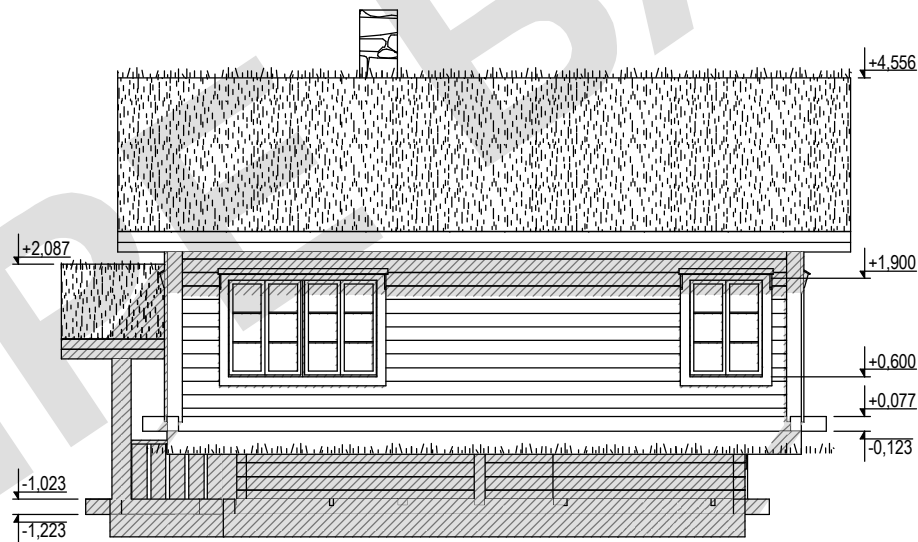

PRODUCER	MPE BALTIC OÜ	PROJECT		
DRAWING	fasade 3 og 4	BENT OVE 4.25		
SCALE/FORMAT	M 1:100/A4			
ARCHITECT	Ülle Maiste, AT HOME OÜ	PAGE	VERSION	DATE
		5/13	2	20.02.2009

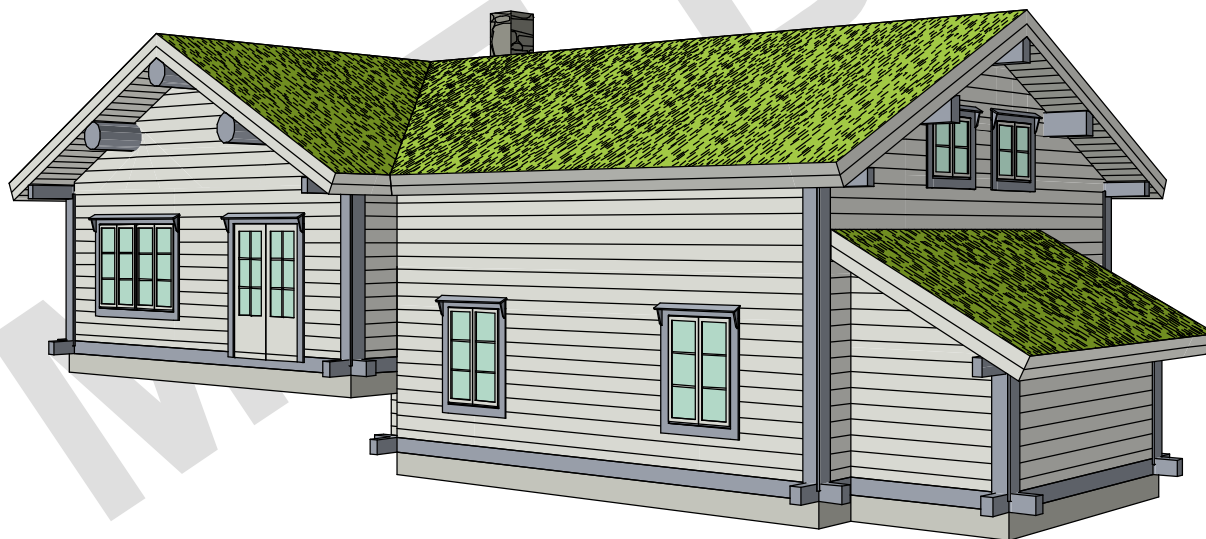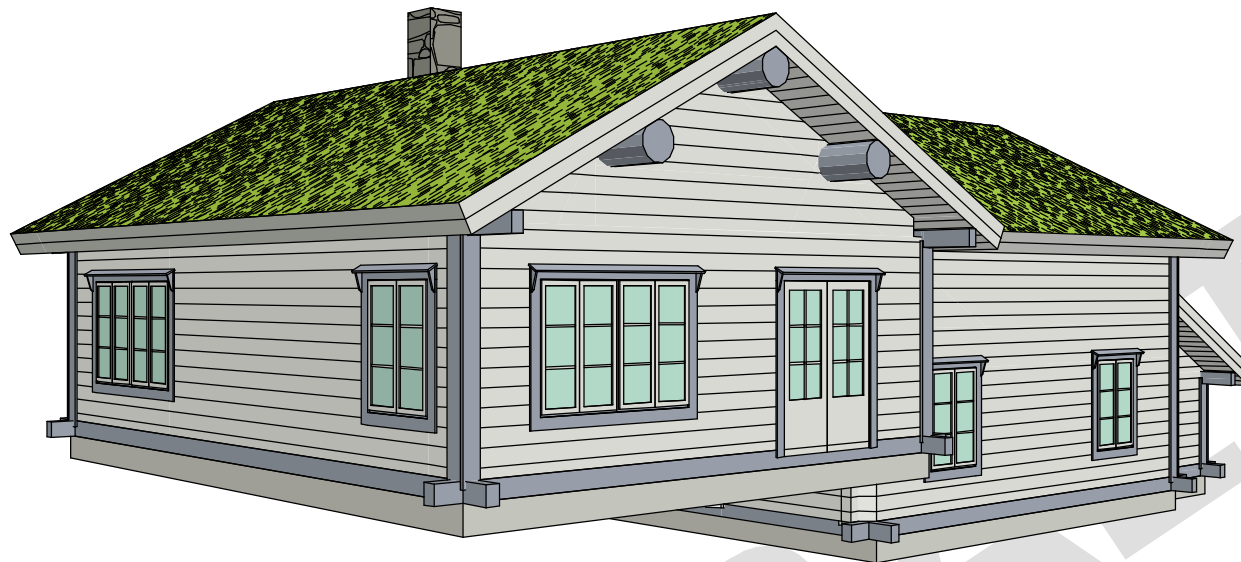


PRODUCER	MPE BALTIC OÜ	PROJECT		
DRAWING	3D 1	BENT OVE 4.25		
SCALE/FORMAT	M 1:100/A4			
ARCHITECT	Ülle Maiste, AT HOME OÜ	PAGE	VERSION	DATE
		6/13	2	20.02.2009

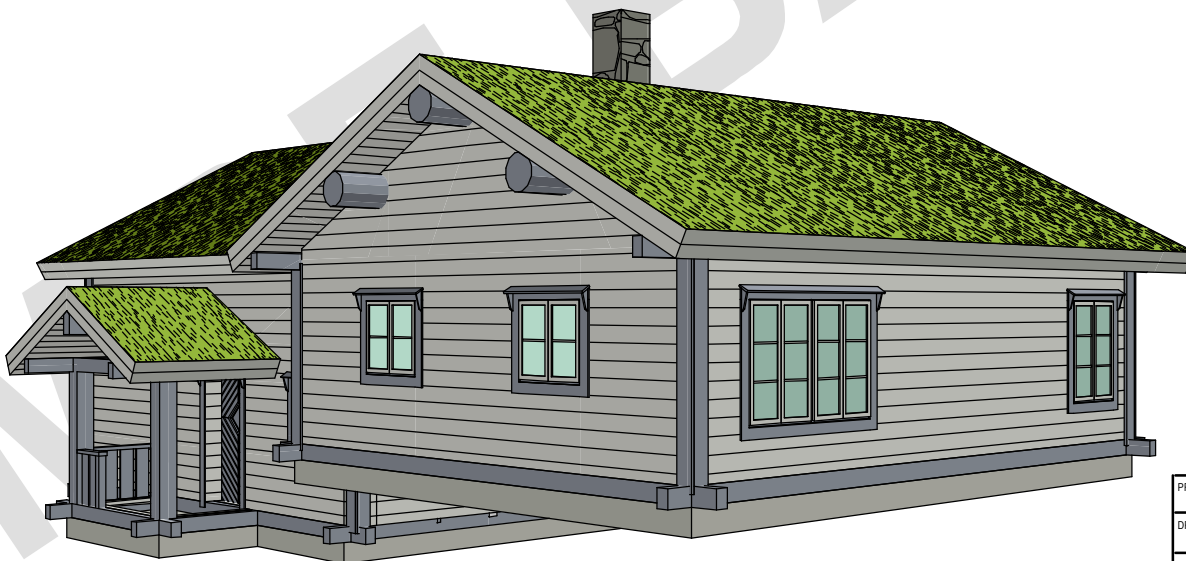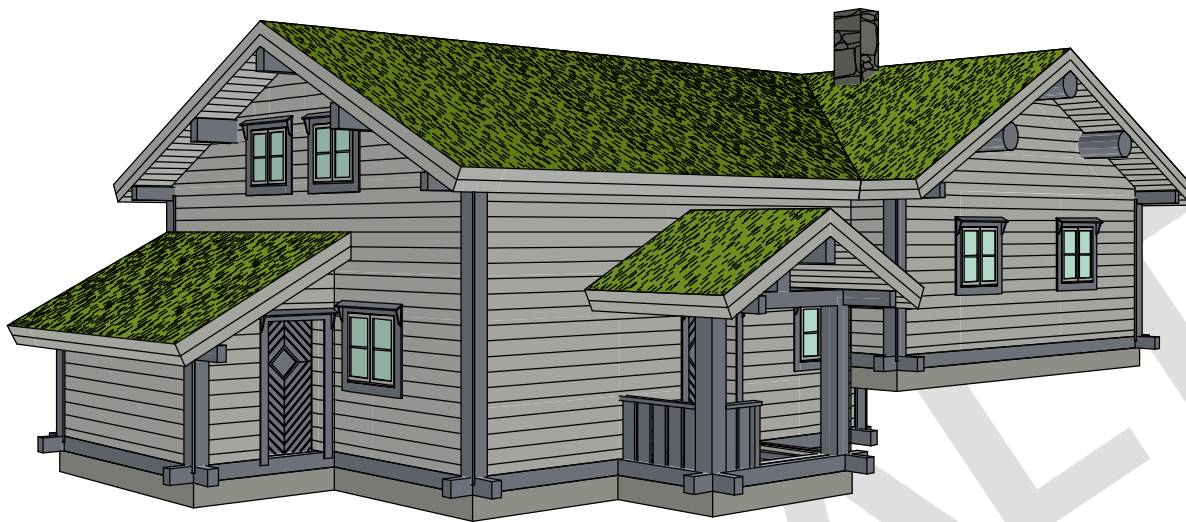


PRODUCER	MPE BALTIC OÜ	PROJECT		
DRAWING	3D 2	BENT OVE 4.25		
SCALE/FORMAT	M 1:100/A4			
ARCHITECT	Ülle Maiste, AT HOME OÜ	PAGE	VERSION	DATE
		7/13	2	20.02.2009




OWNER MPE BALTIC OÜ		PROJECT		
DRAWING	3D 3	BENT OVE 4.25		
SCALE/FORMAT	M 1:100/A4			
ARCHITECT	Ülle Maiste, AT HOME OÜ	PAGE	VERSION	DATE
		8/13	2	20.02.2009

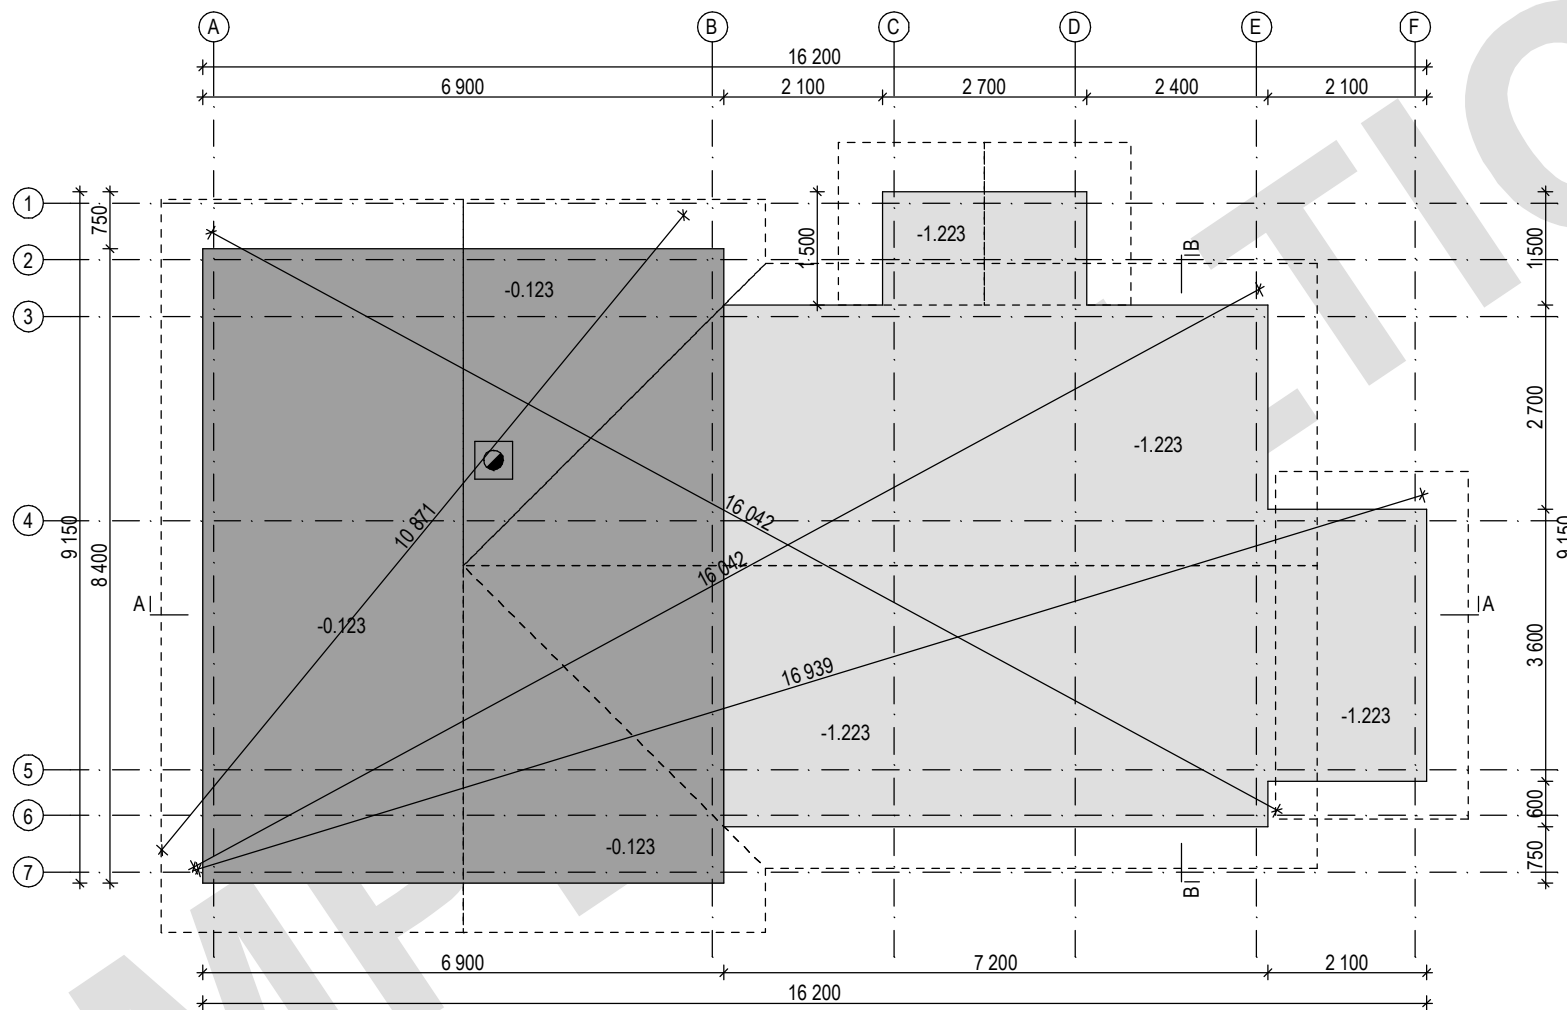

PRODUCER	MPE BALTIC OÜ	PROJECT	BENT OVE 4.25		
DRAWING	grunnmur - concrete				
SCALE/FORMAT	M 1:100/A4				
ARCHITECT	Ülle Maiste, AT HOME OÜ	PAGE	9/13	VERSION	2
				DATE	20.02.2009

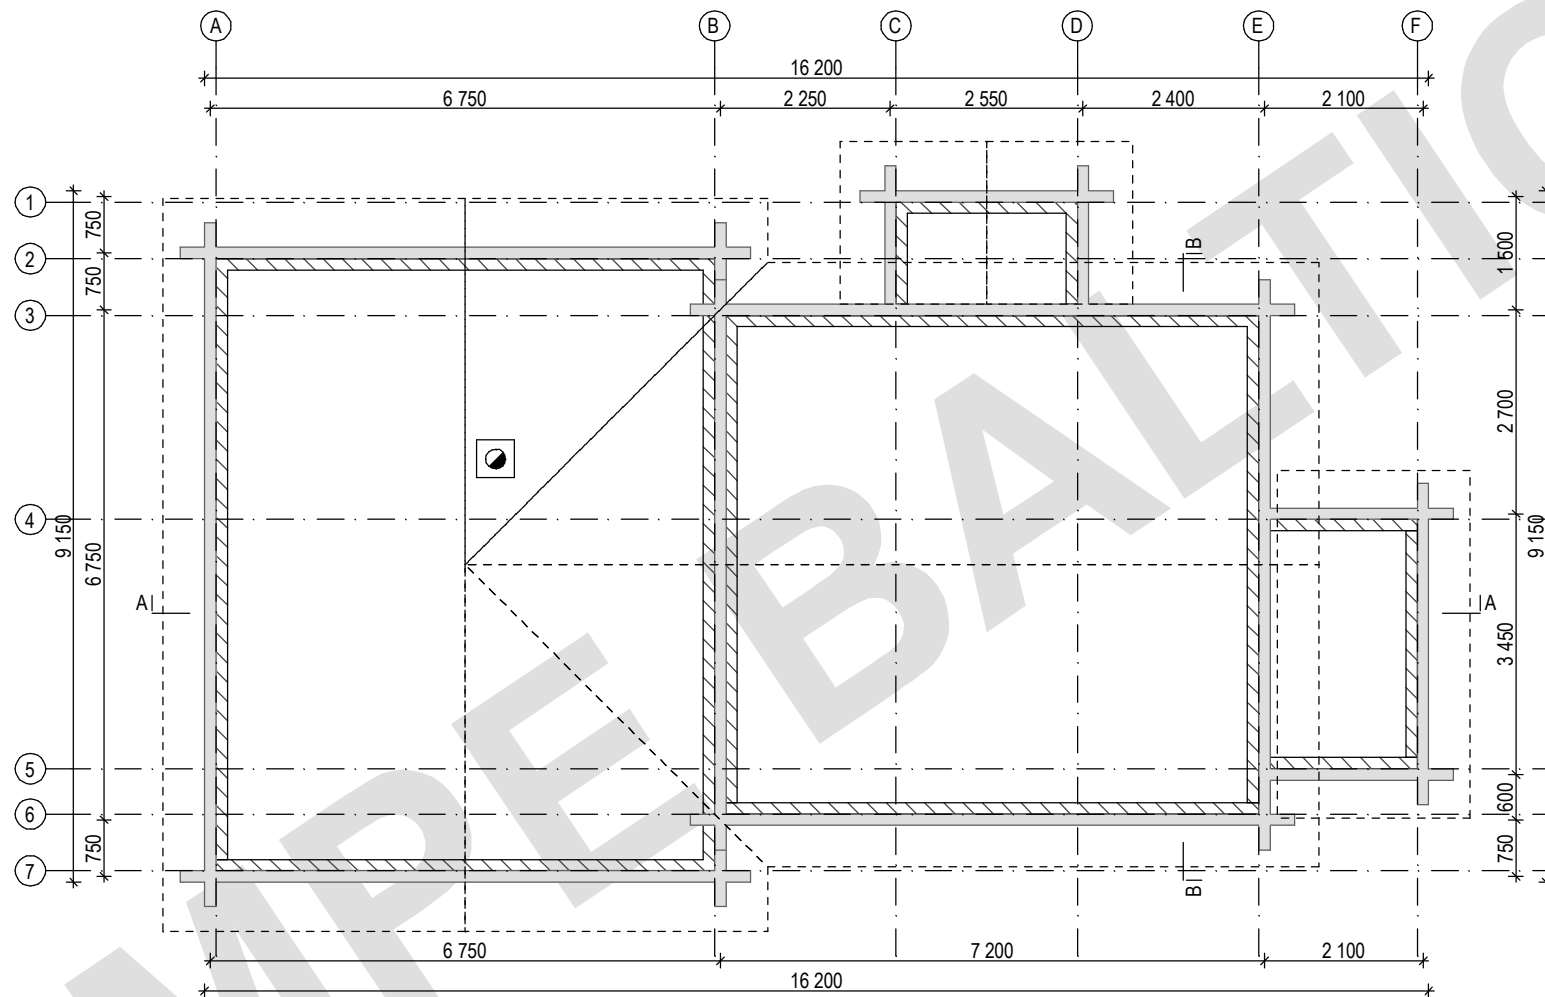


PRODUCER	MPE BALTIC OÜ	PROJECT	BENT OVE 4.25		
DRAWING	grunnmur - beams				
SCALE/FORMAT	M 1:100/A4				
ARCHITECT	Ülle Maiste, AT HOME OÜ	PAGE	10/13	VERSION	2
		DATE	20.02.2009		

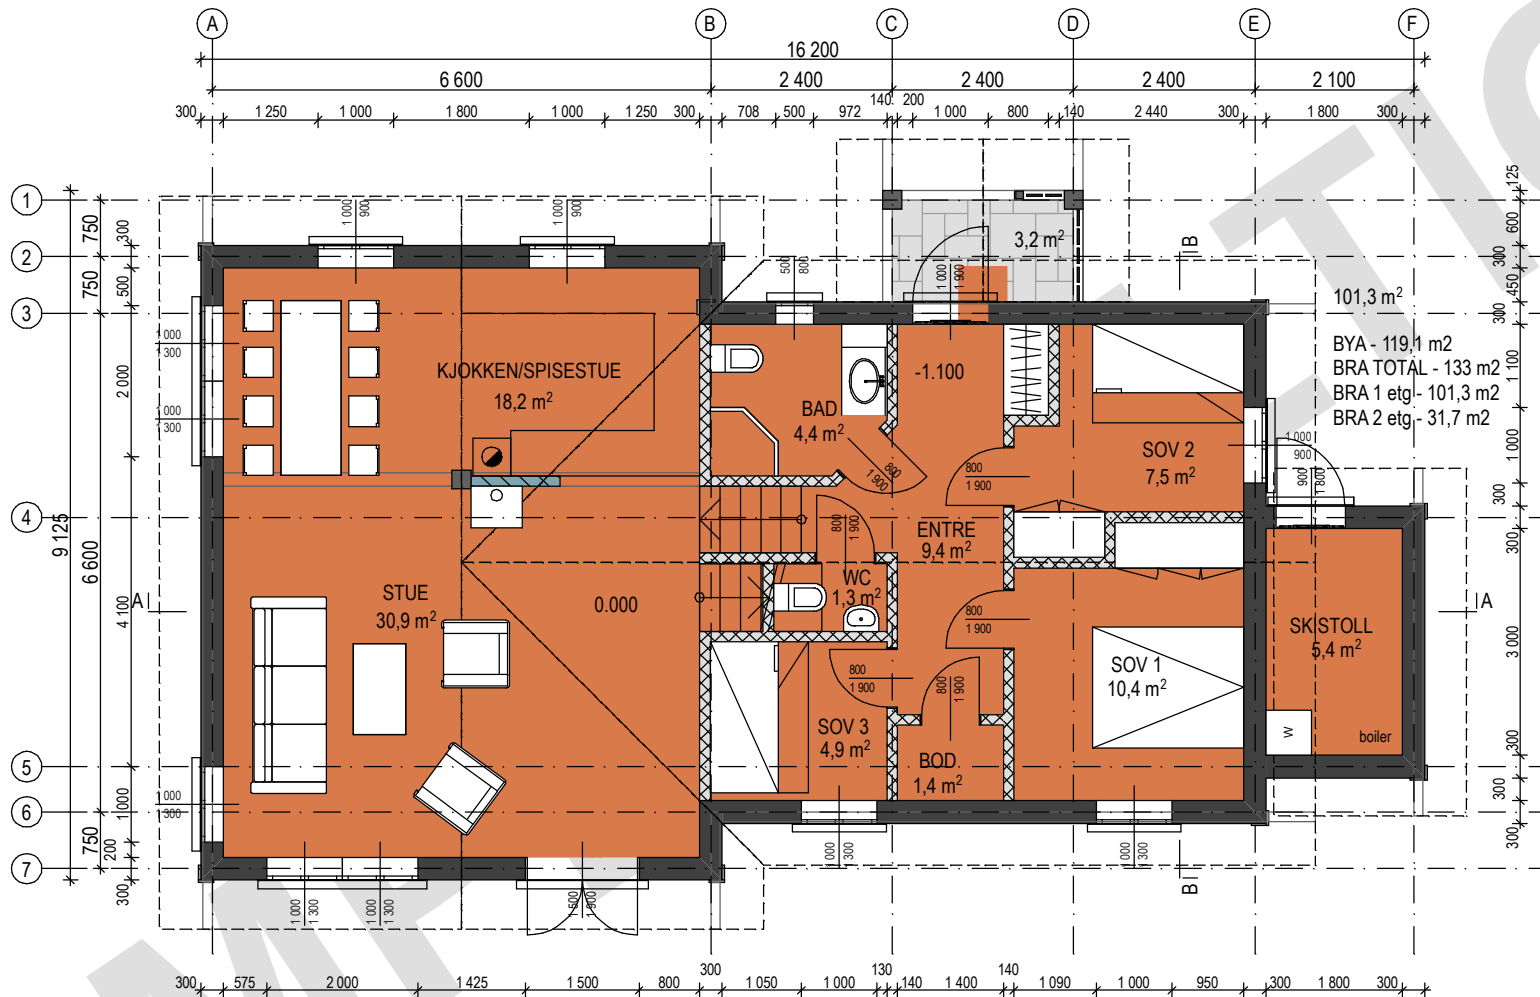


101,3 m²
 BYA - 119,1 m²
 BRA TOTAL - 133 m²
 BRA 1 etg - 101,3 m²
 BRA 2 etg - 31,7 m²

PRODUCER	MPE BALTIC OÜ	PROJECT	BENT OVE 4.25		
DRAWING	plan 1 etg - BRA				
SCALE/FORMAT	M 1:100/A4				
ARCHITECT	Ülle Maiste, AT HOME OÜ	PAGE	11/13	VERSION	2
		DATE	20.02.2009		

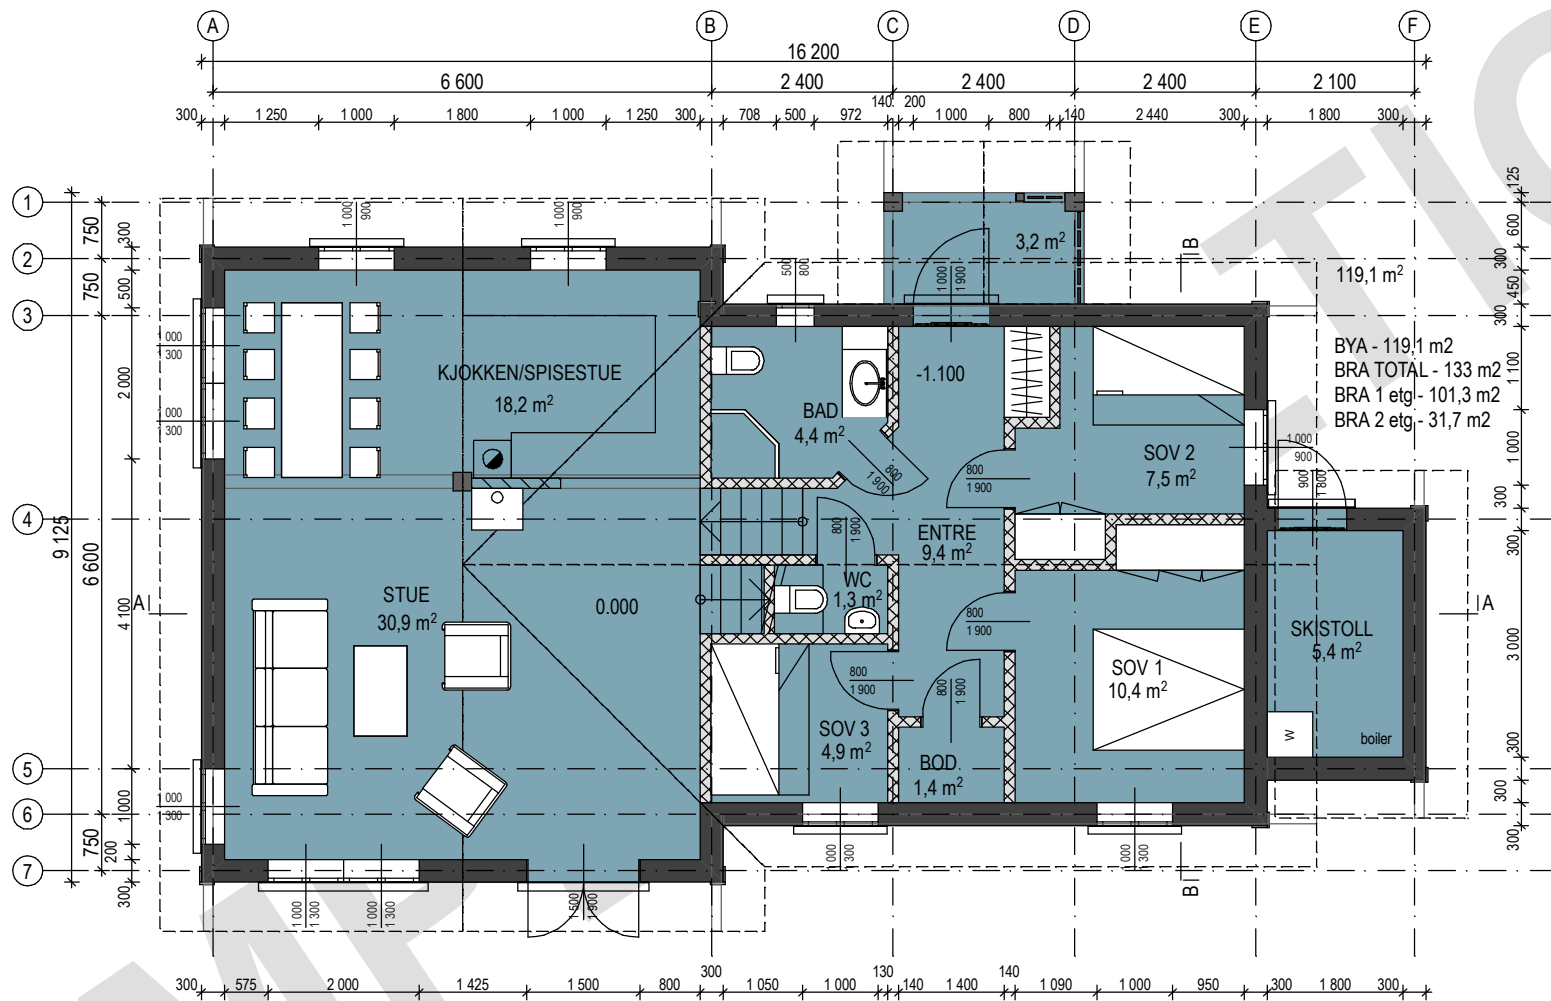

PRODUCER	MPE BALTIC OÜ	PROJECT	BENT OVE 4.25		
DRAWING	plan 1 etg - BYA				
SCALE/FORMAT	M 1:100/A4				
ARCHITECT	Ülle Maiste, AT HOME OÜ	PAGE	12/13	VERSION	2
		DATE	20.02.2009		

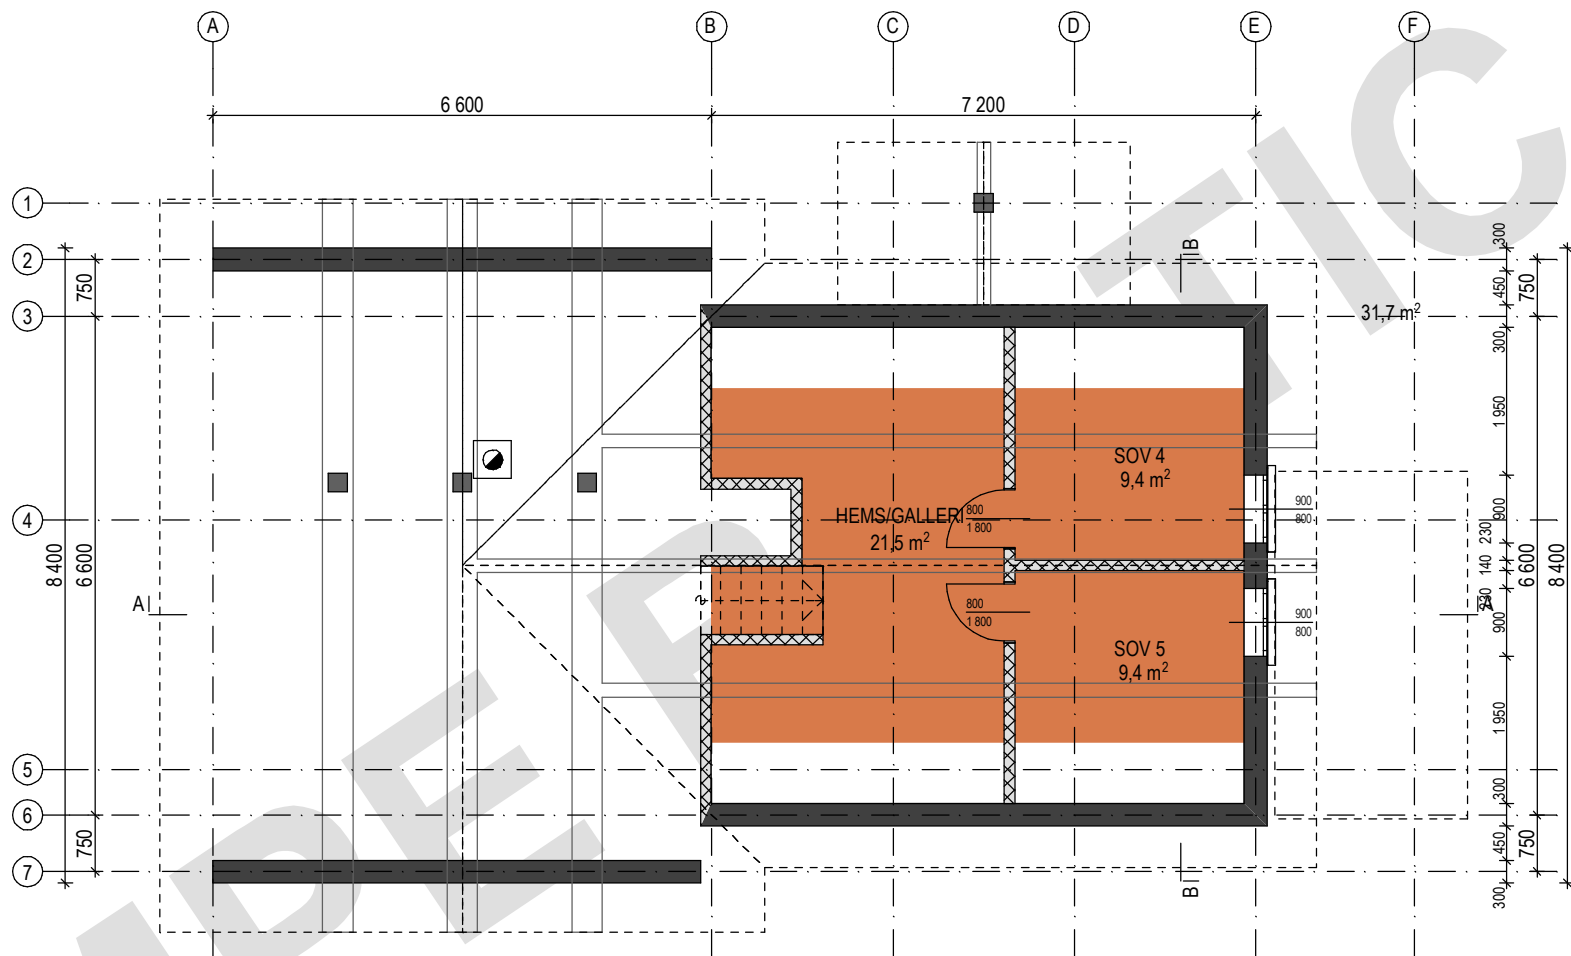

PRODUCER	MPE BALTIC OÜ	PROJECT		
DRAWING	plan 2 etg - BRA	BENT OVE 4.25		
SCALE/FORMAT	M 1:100/A4			
ARCHITECT	Ülle Maiste, AT HOME OÜ	PAGE	VERSION	DATE
		13/13	2	20.02.2009