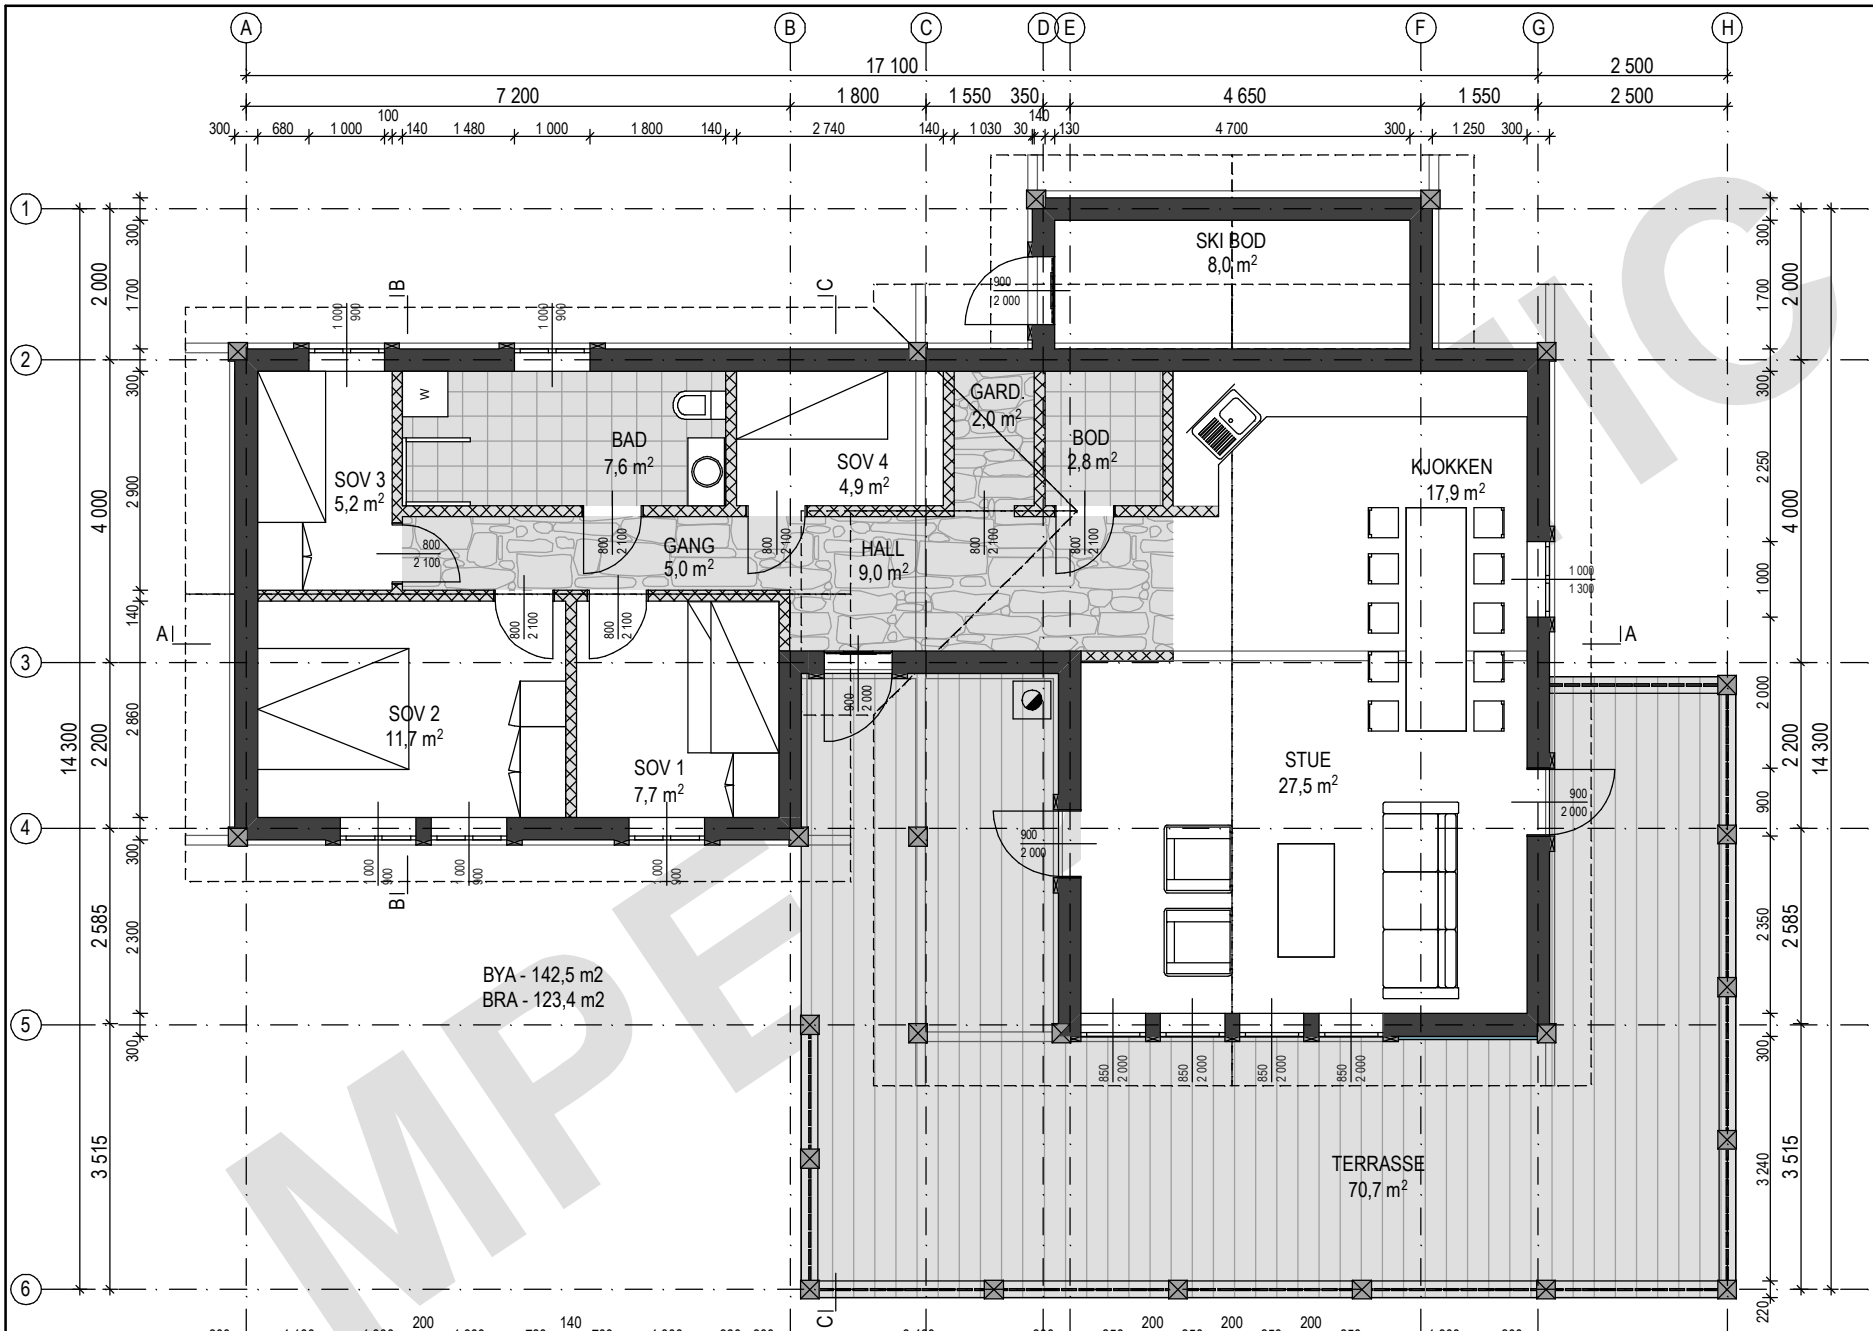

MPE BALTIC

PRODUCER	MPE BALTIC OÜ
DRAWING	plan 1 etg
SCALE/FORMAT	M 1:100/A4
ARCHITECT	Ülle Maiste, AT HOME OÜ
PROJECT	HOGKAMPEN
PAGE	1/12
VERSION	1
DATE	2.03.2009

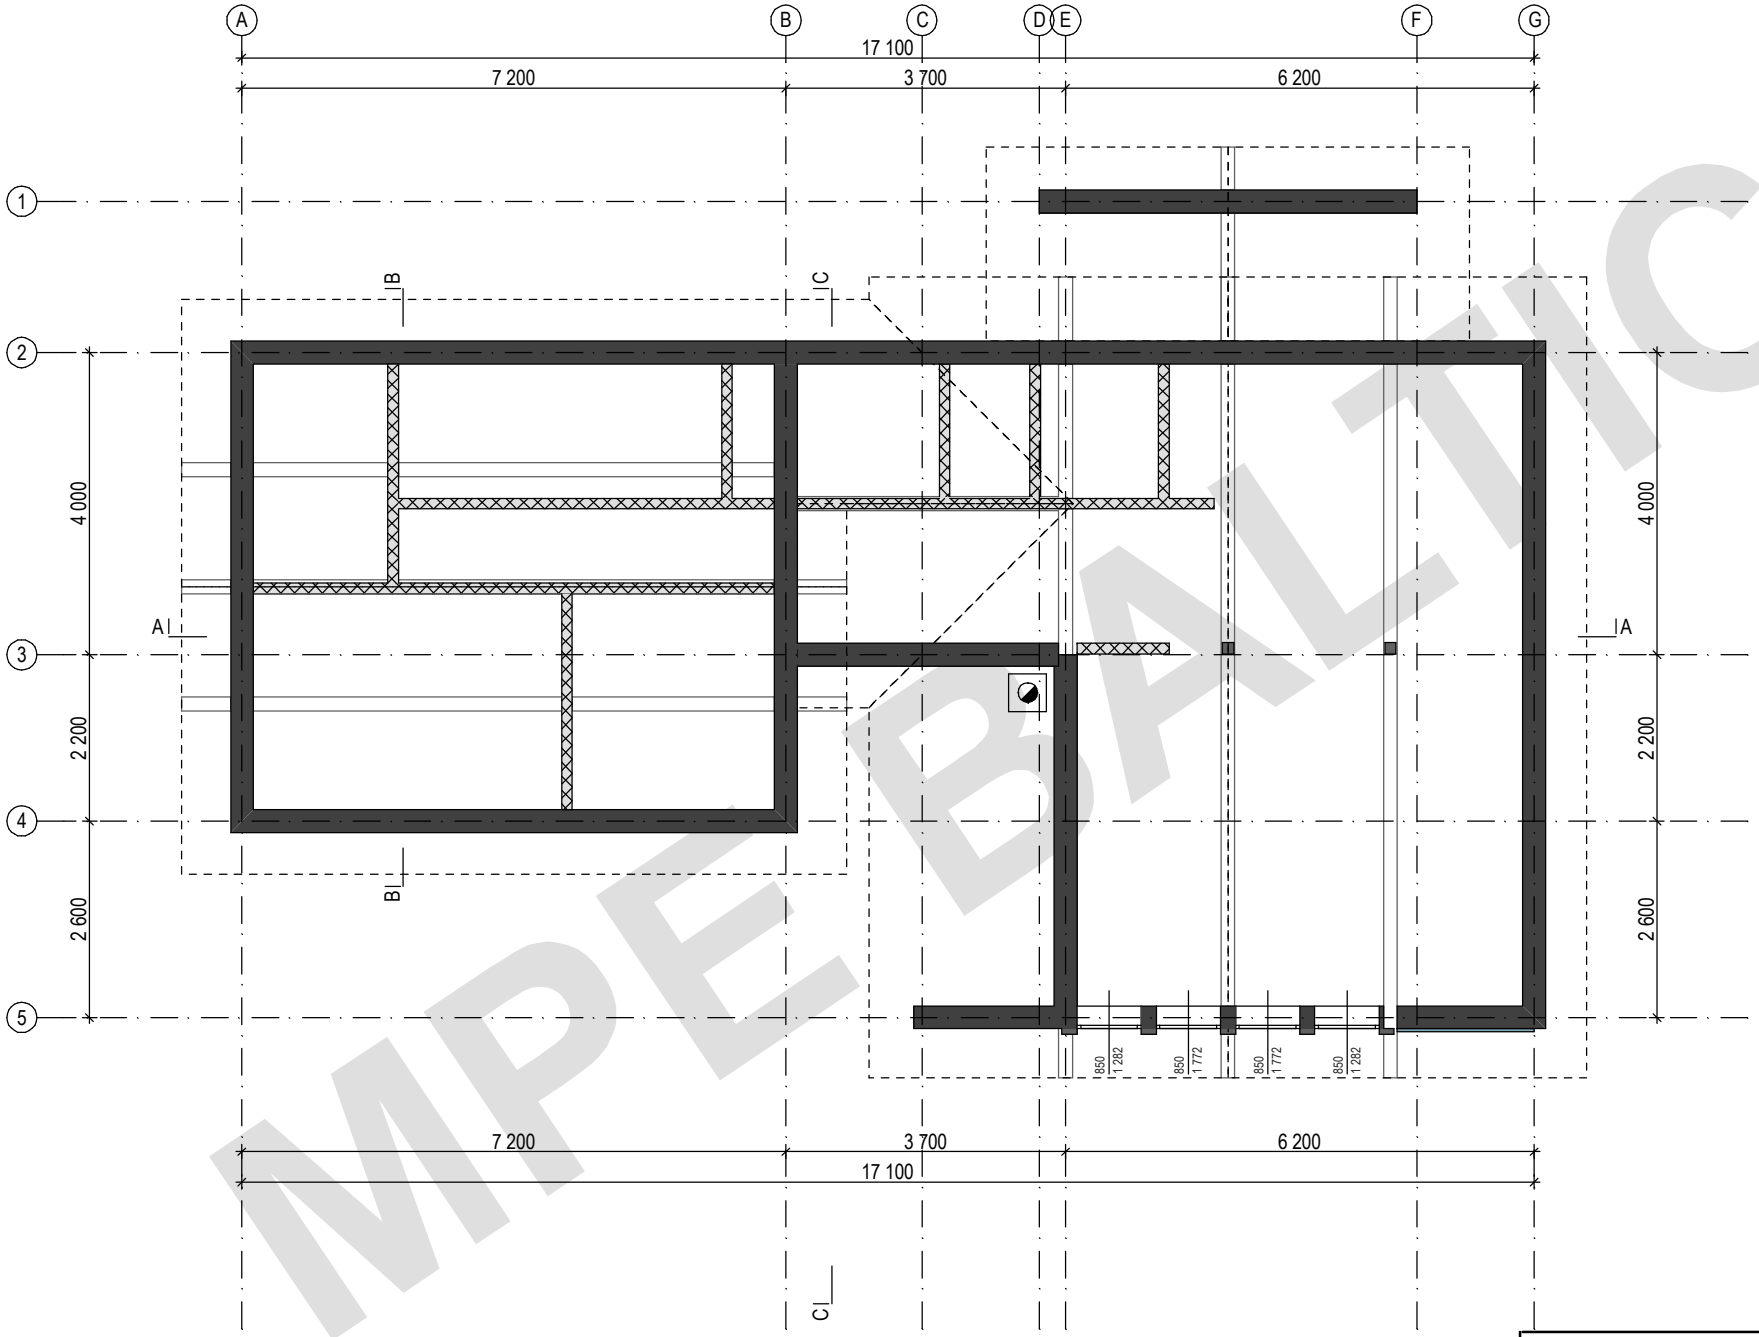

MPE BALTIC

PRODUCER: MPE BALTIC OÜ	PROJECT: HOGKAMPEN
DRAWING: plan 2 etg	
SCALE/FORMAT: M 1:100/A4	
ARCHITECT: Ülle Maiste, AT HOME OÜ	PAGE: 2/12 · VERSION: 1 · DATE: 2.03.2009

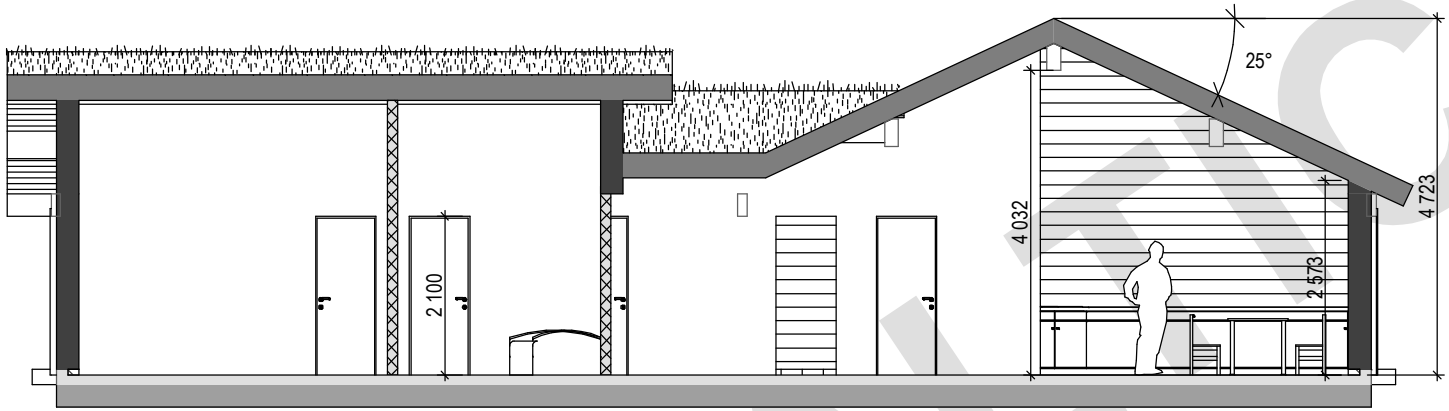

SNITT A-A

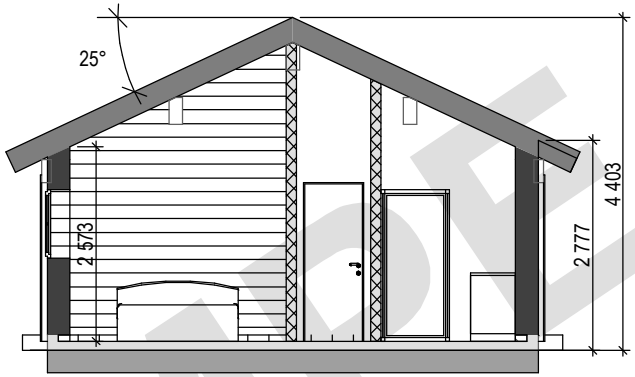

SNITT B-B

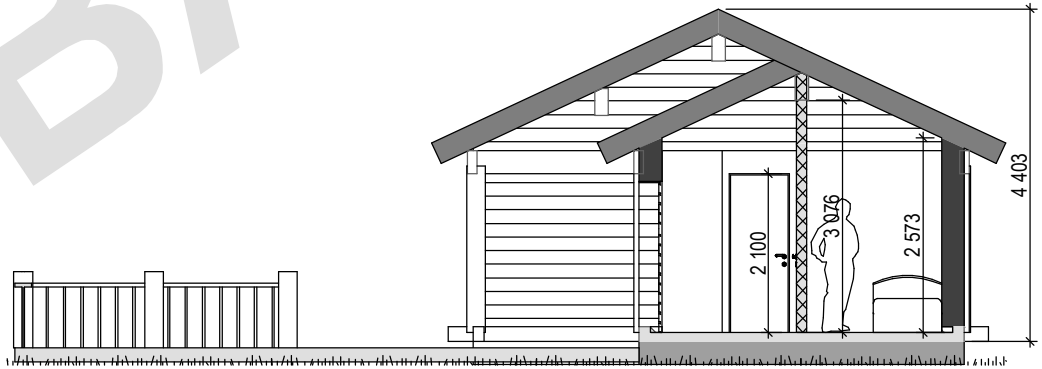

SNITT C-C

MPE BALTIC

PRODUCER MPE BALTIC OÜ			PROJECT HOGKAMPEN
DRAWING snitt			
SCALE/FORMAT M 1:100/A4			
ARCHITECT Ülle Maiste, AT HOME OÜ	PAGE 3/12	VERSION 1	DATE 2.03.2009

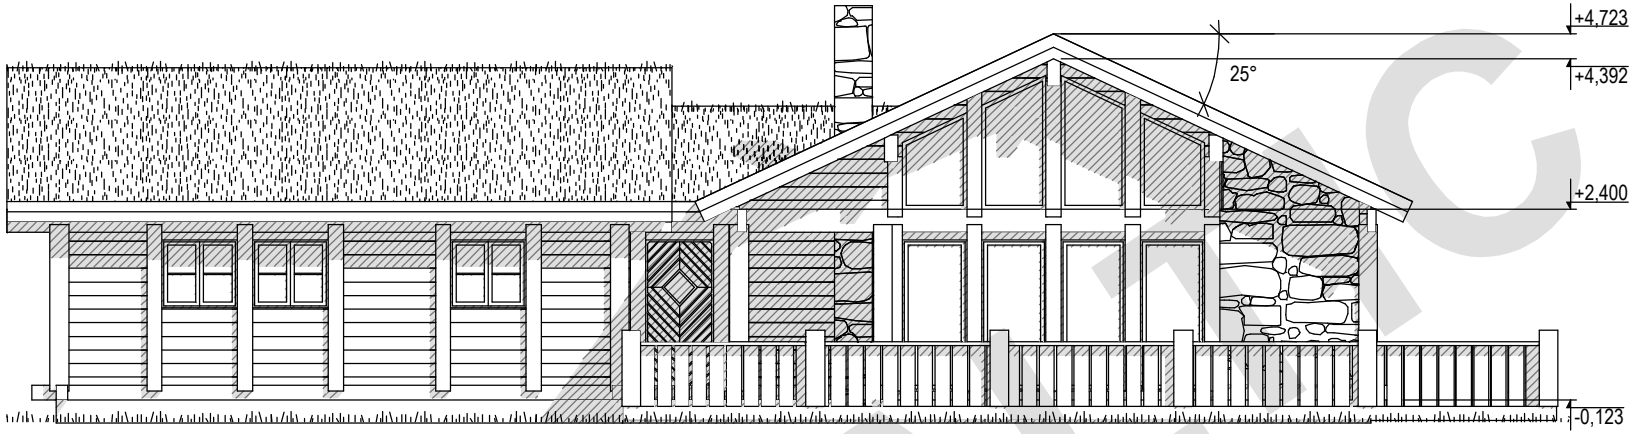

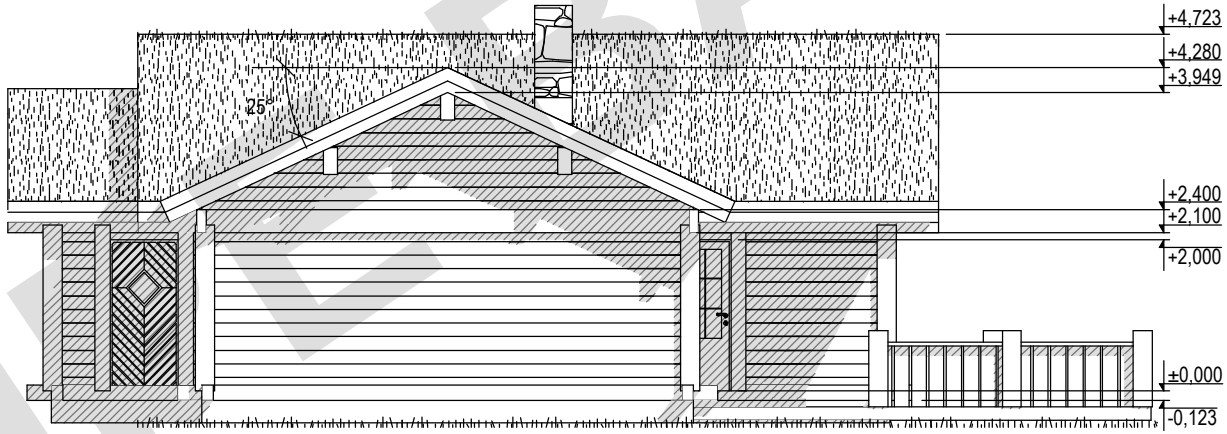

MPE BALTIC

PRODUCER MPE BALTIC OÜ			PROJECT HOGKAMPEN
DRAWING fasade 1 og 2			
SCALE/FORMAT M 1:100/A4			
ARCHITECT Ülle Maiste, AT HOME OÜ	PAGE 4/12	VERSION 1	DATE 2.03.2009

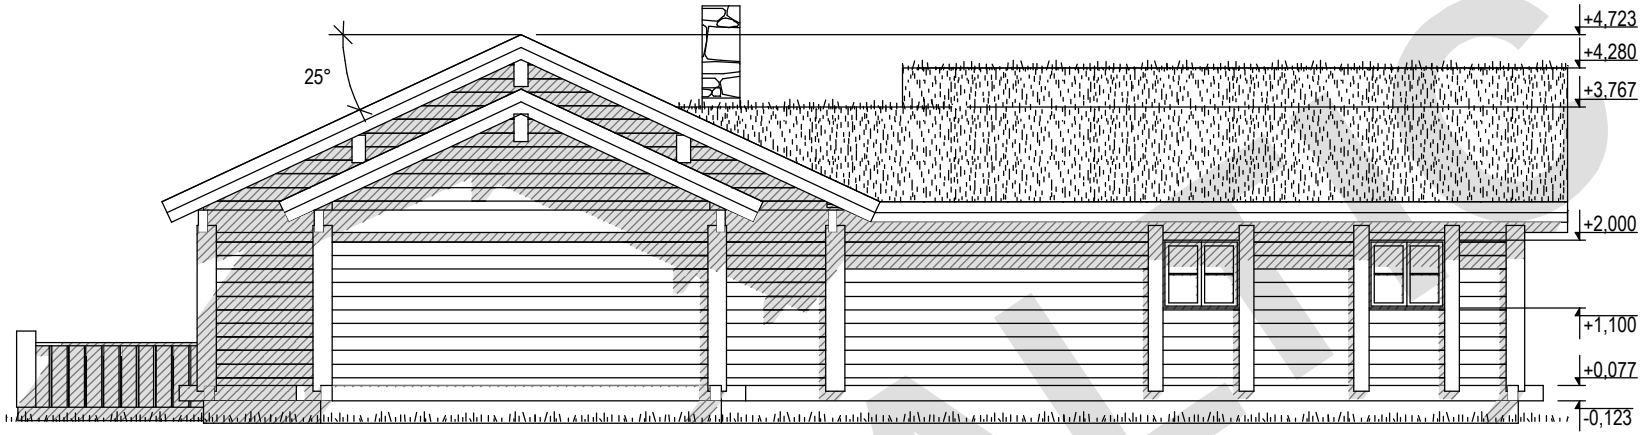

MPE BALTIC

PRODUCER MPE BALTIC OÜ			PROJECT HOGKAMPEN
DRAWING fasade 3 og 4			
SCALE/FORMAT M 1:100/A4			
ARCHITECT Ülle Maiste, AT HOME OÜ	PAGE 5/12	VERSION 1	DATE 2.03.2009

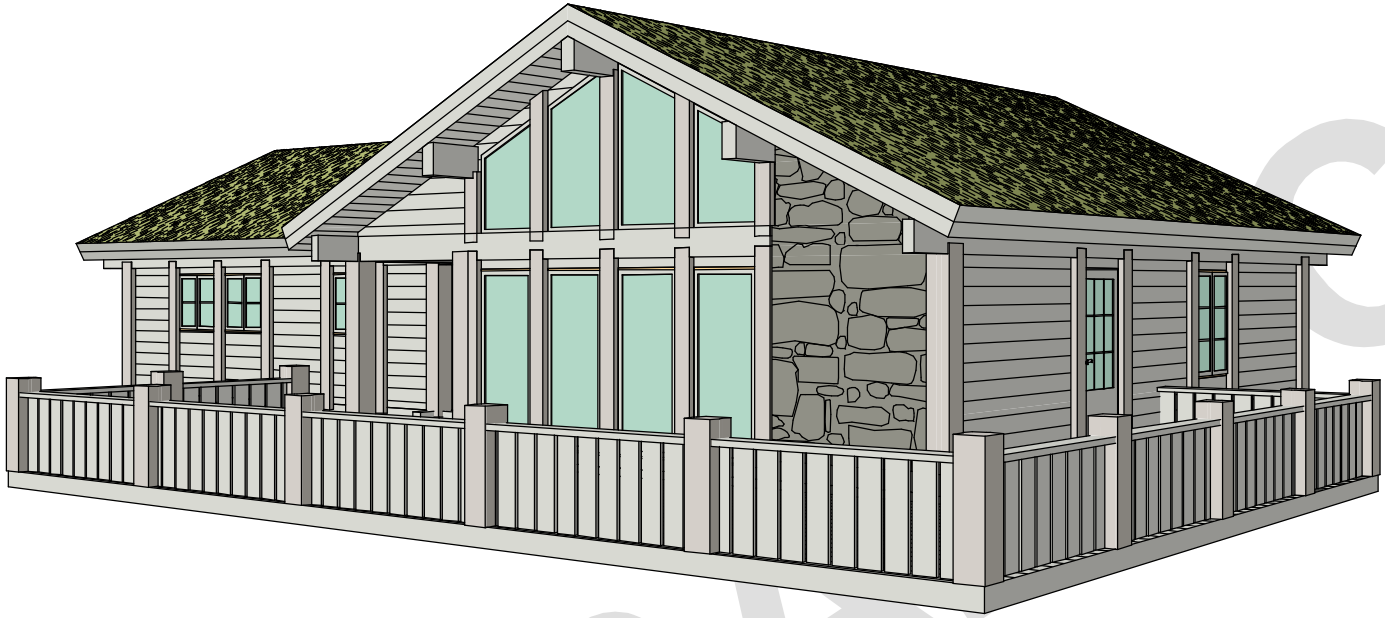

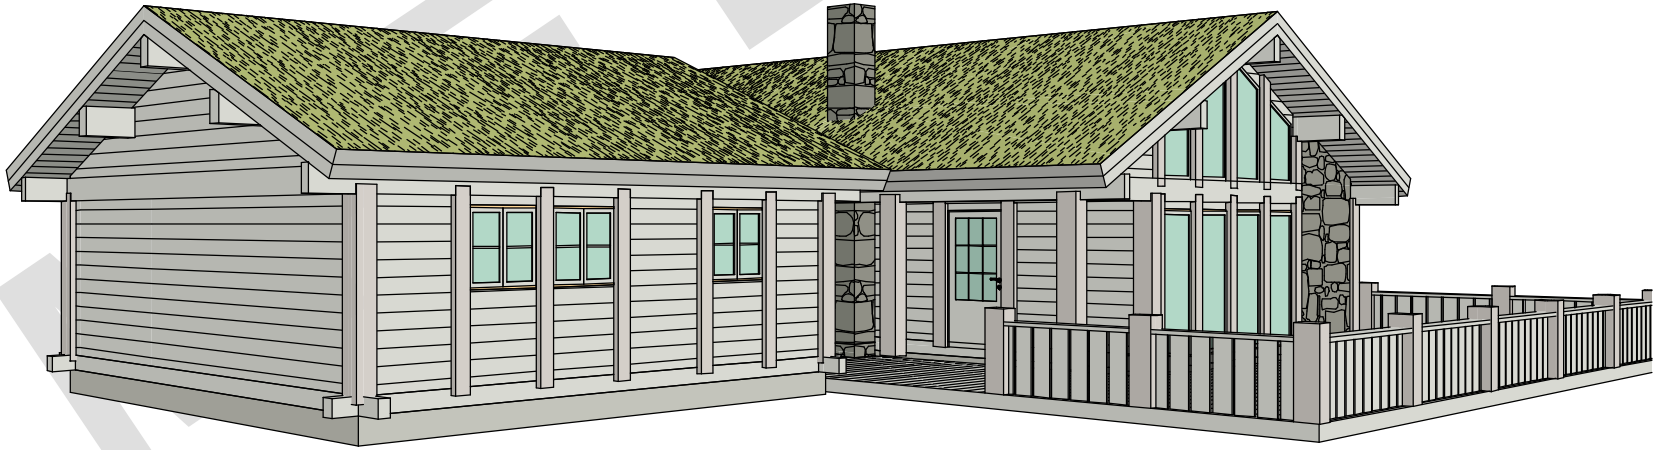

MPE BALTIC

PRODUCER	MPE BALTIC OÜ
DRAWING	3D 1
SCALE/FORMAT	M 1:100/A4
ARCHITECT	Ülle Maiste, AT HOME OÜ
PROJECT	HOGKAMPEN
PAGE	6/12
VERSION	1
DATE	2.03.2009

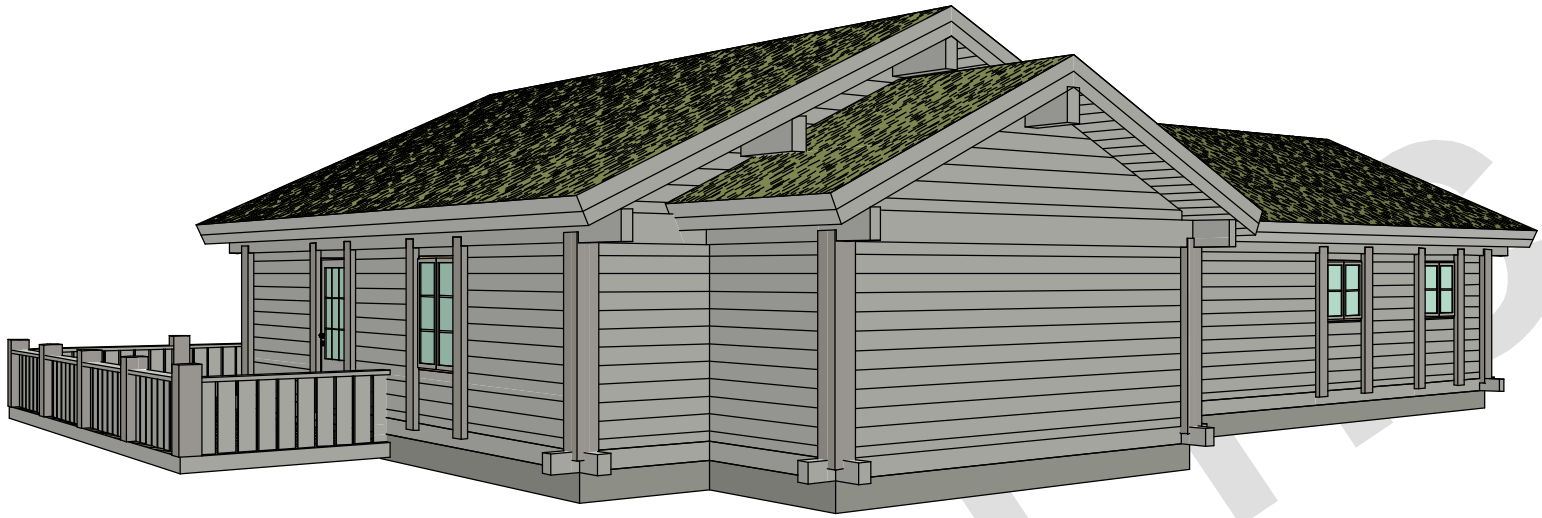

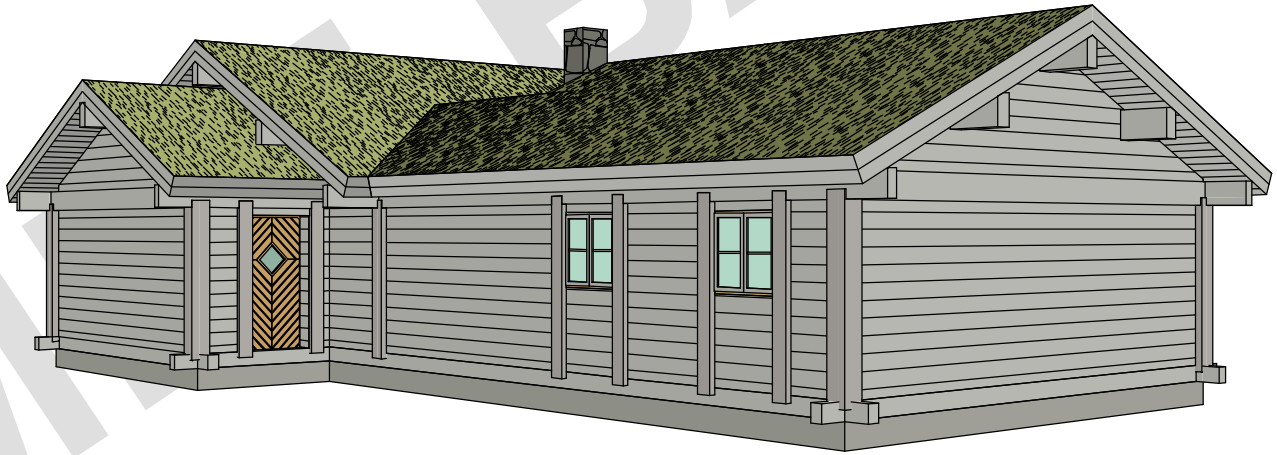

MPE BALTIC

PRODUCER MPE BALTIC OÜ			PROJECT HOGKAMPEN
DRAWING 3D 2			
SCALE/FORMAT M 1:100/A4			
ARCHITECT Ülle Maiste, AT HOME OÜ	PAGE 7/12	VERSION 1	DATE 2.03.2009

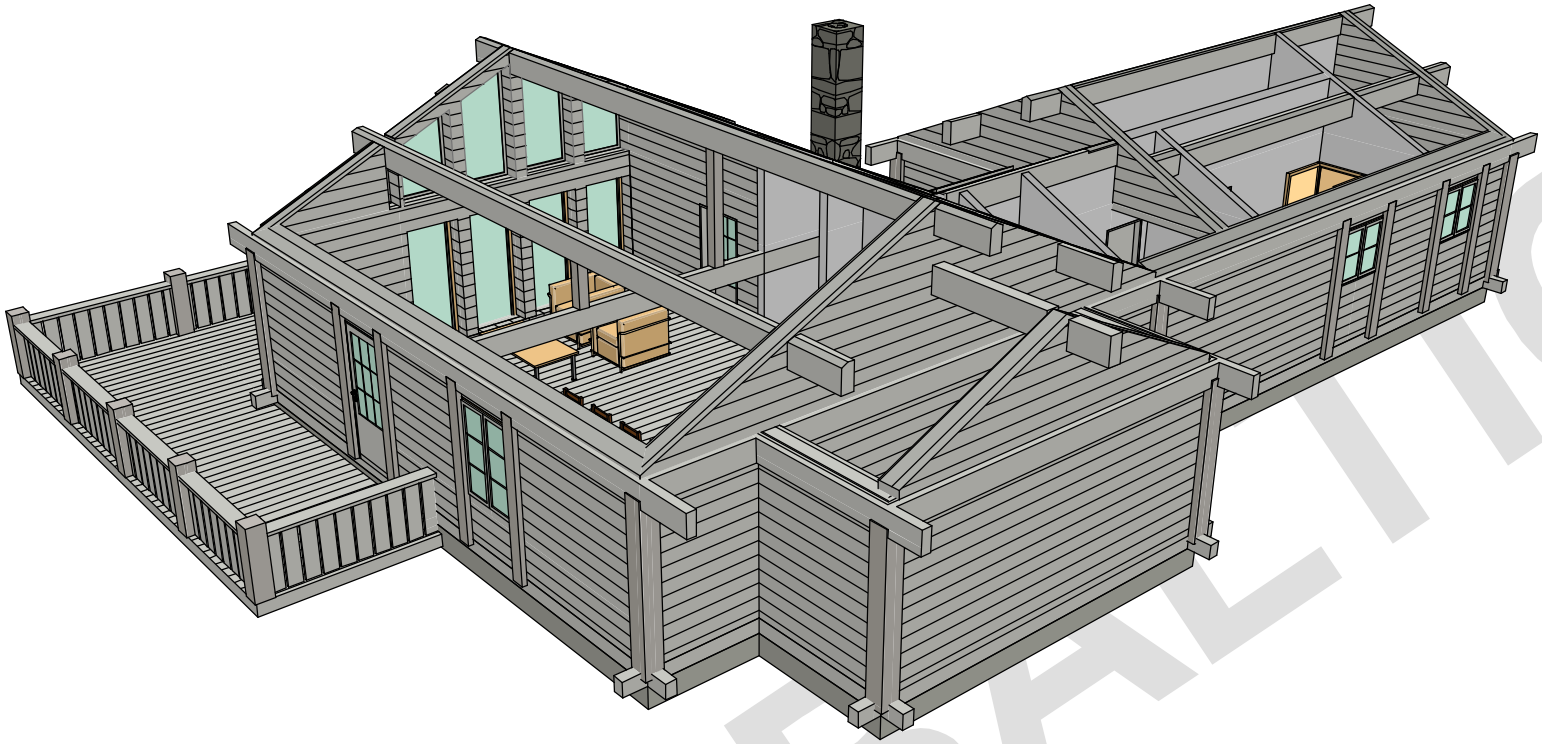

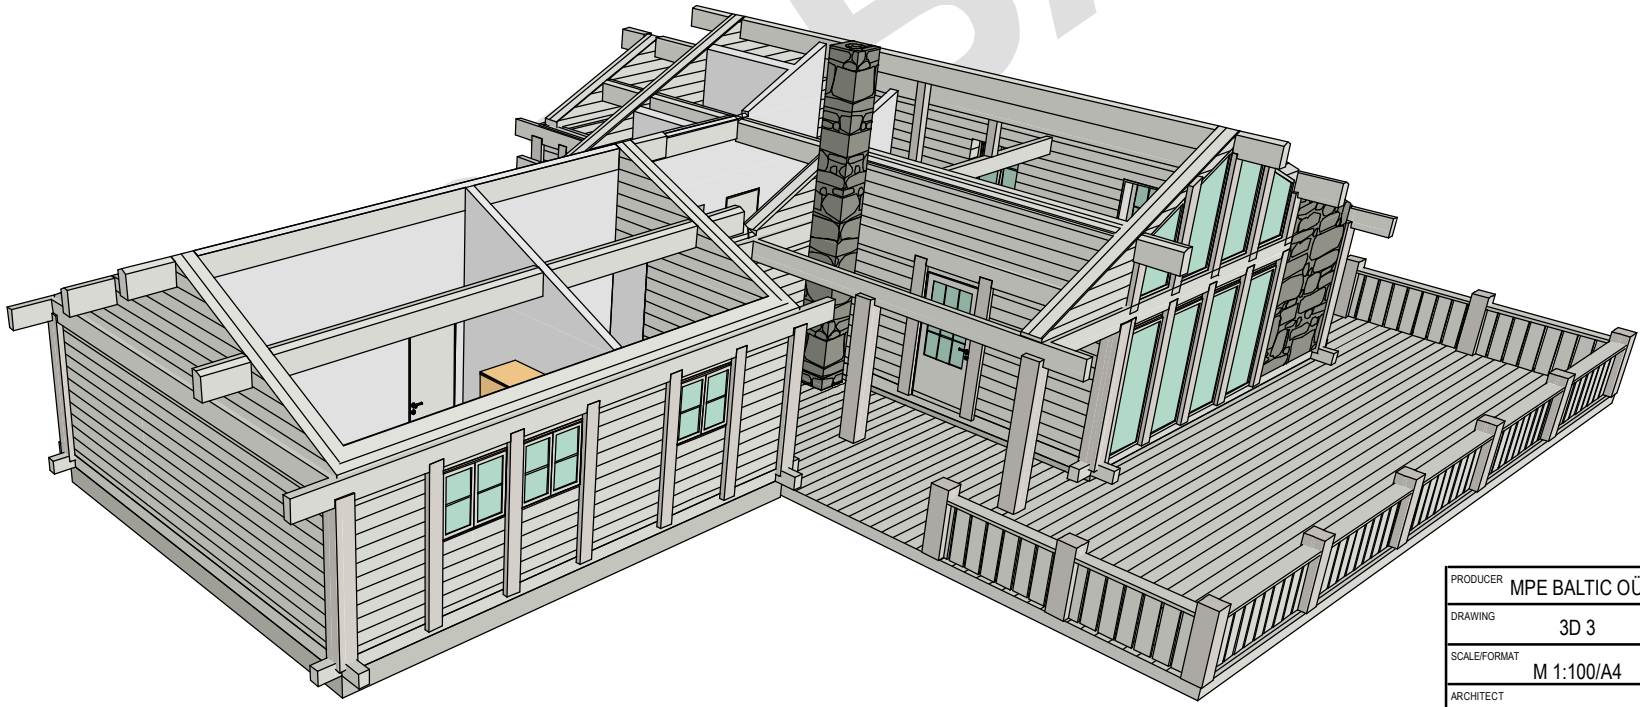

BALTIC

PRODUCER MPE BALTIC OÜ	PROJECT HOGKAMPEN
DRAWING 3D 3	
SCALE/FORMAT M 1:100/A4	
ARCHITECT Ülle Maiste, AT HOME OÜ	PAGE 8/12 · VERSION 1 · DATE 2.03.2009

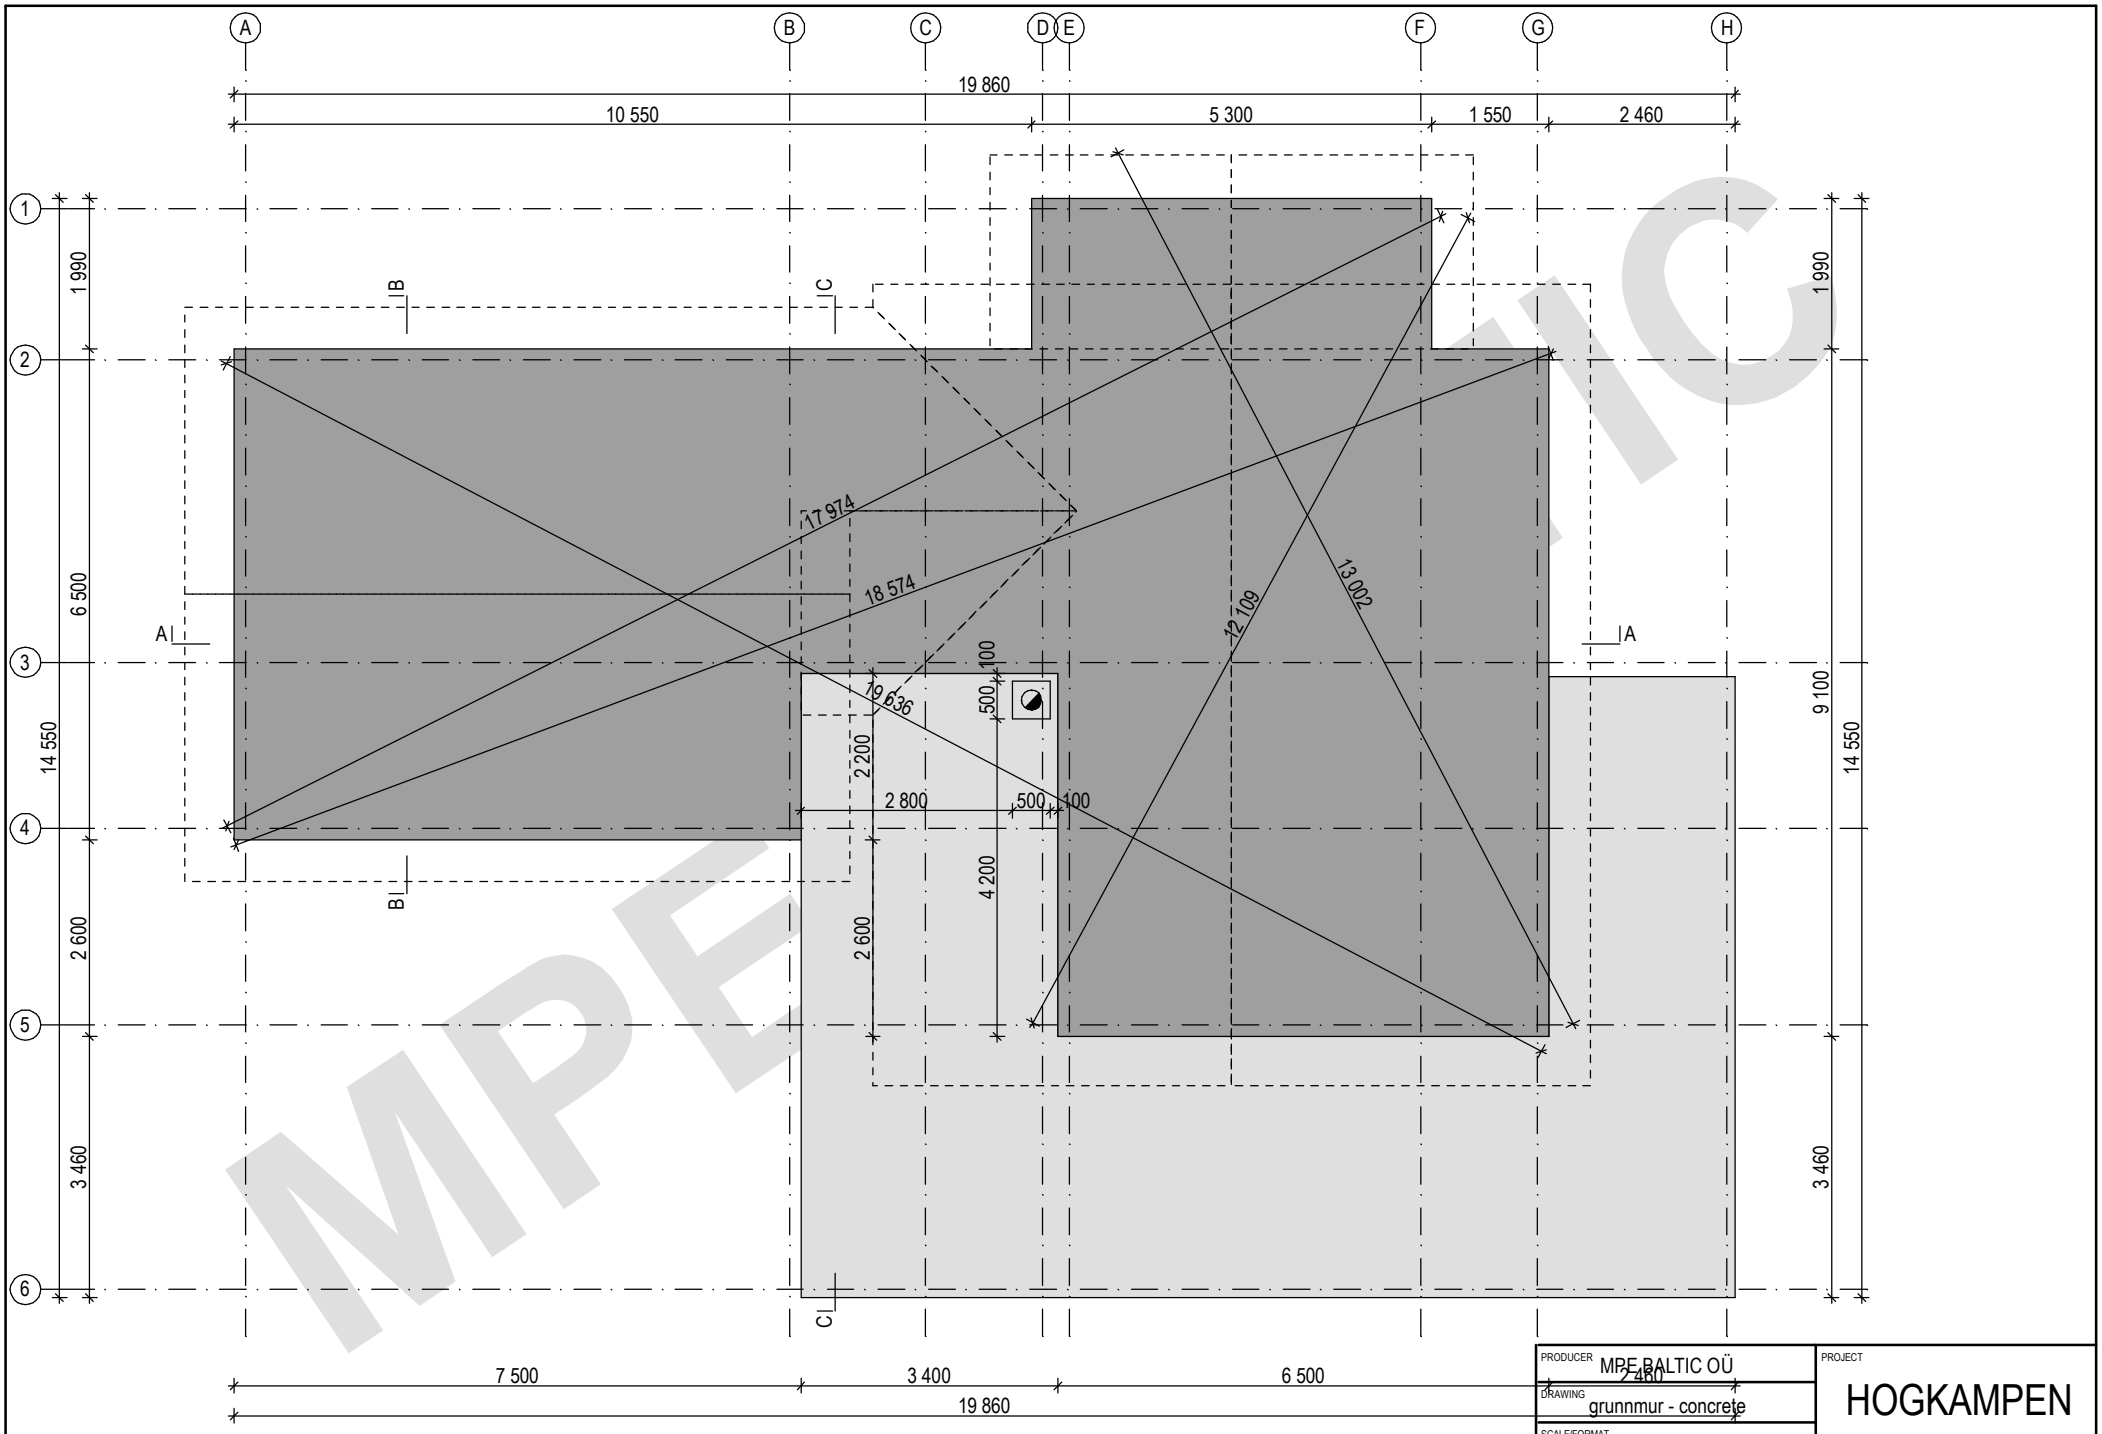

MPE BALTIC

PRODUCER	MPE BALTIC OÜ
DRAWING	grunnmur - concrete
SCALE/FORMAT	M 1:100/A4
ARCHITECT	Ülle Maiste, AT HOME OÜ
PROJECT	HOGKAMPEN
PAGE	9/12
VERSION	1
DATE	2.03.2009

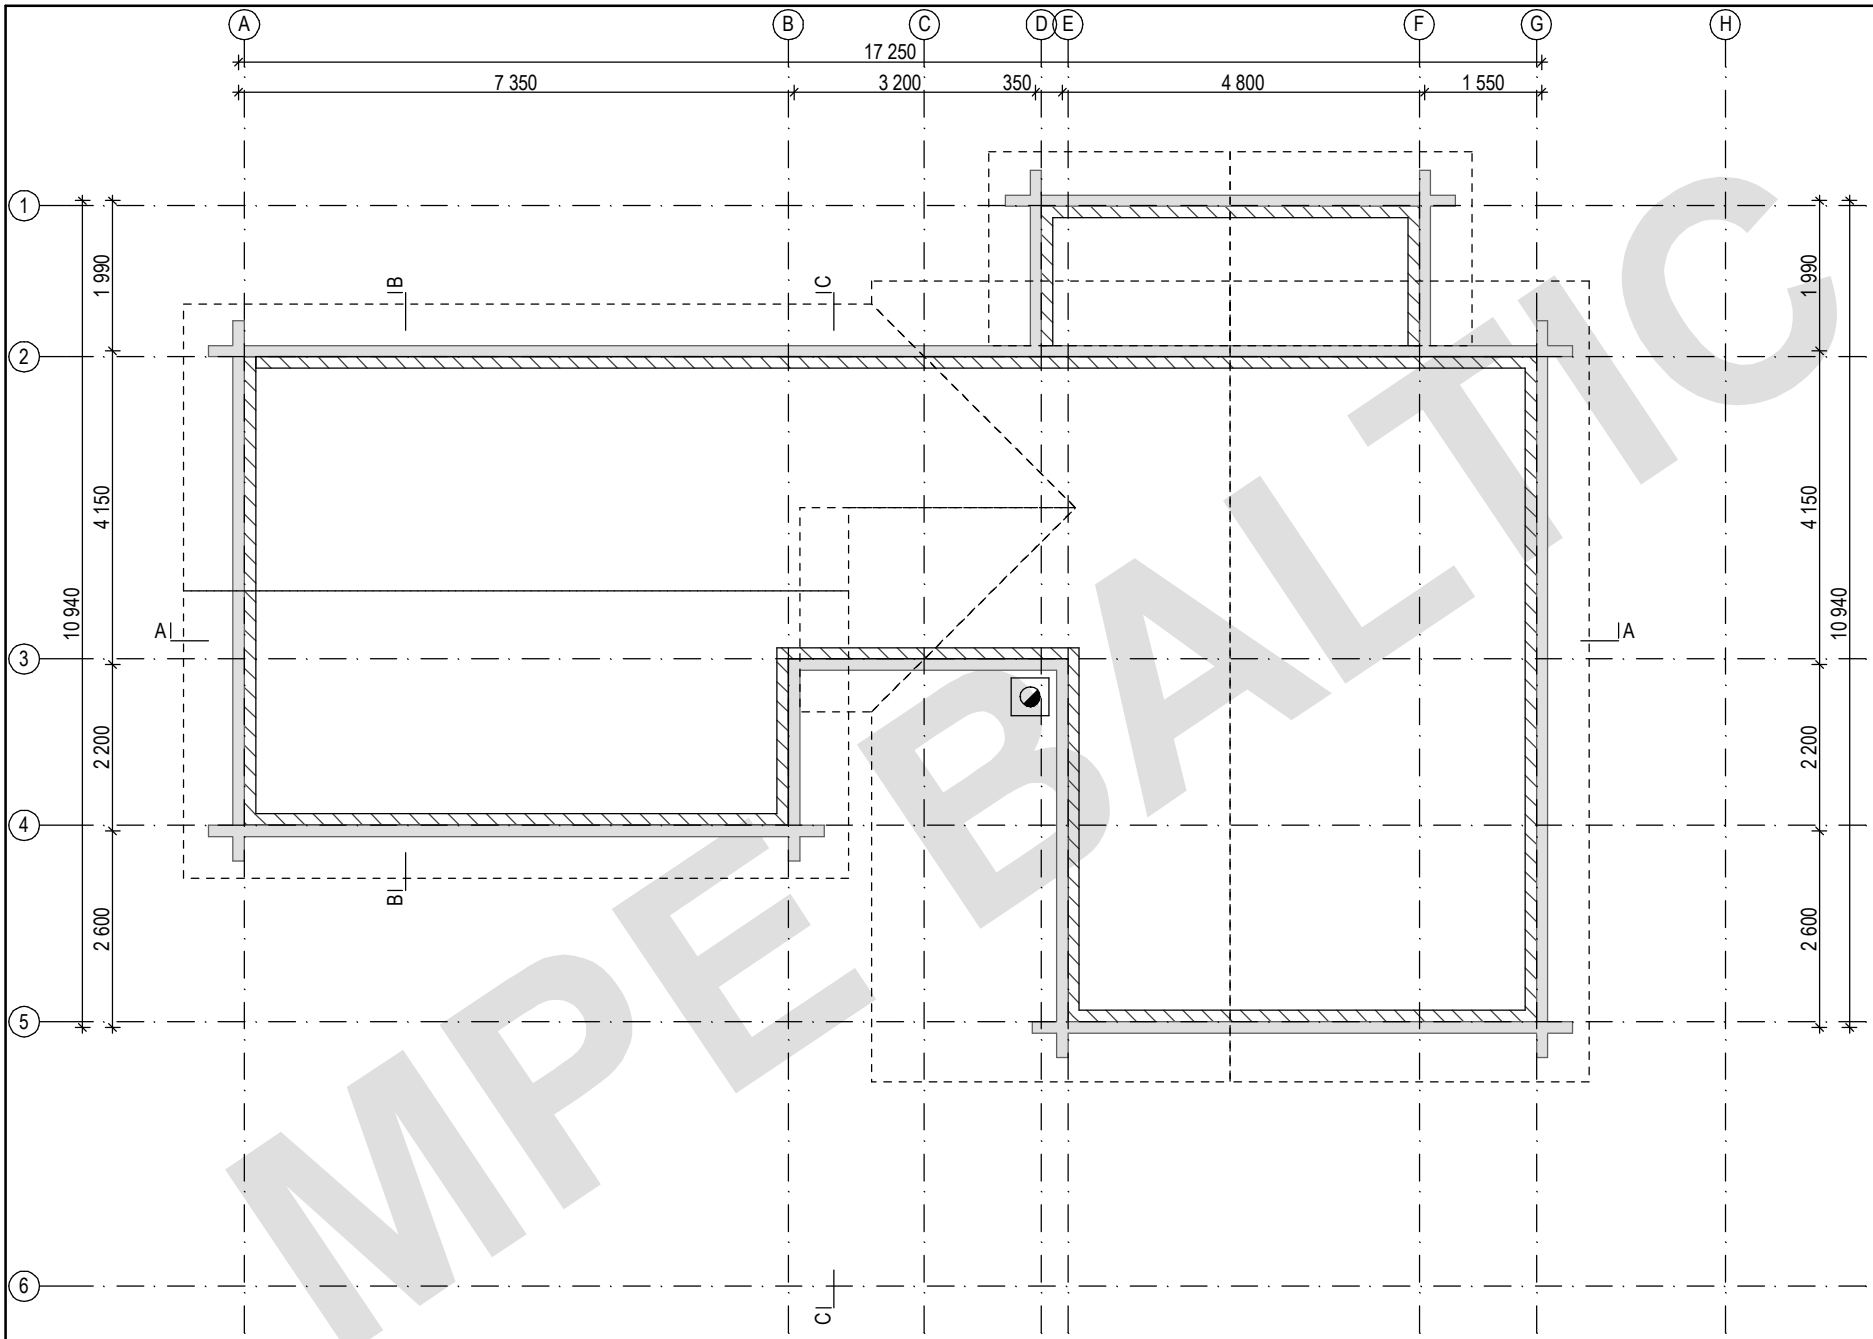

MPE BALTIC

PRODUCER	MPE BALTIC OÜ
DRAWING	grunnmur - beams
SCALE/FORMAT	M 1:100/A4
ARCHITECT	Ülle Maiste, AT HOME OÜ
PROJECT	HOGKAMPEN
PAGE	10/12
VERSION	1
DATE	2.03.2009

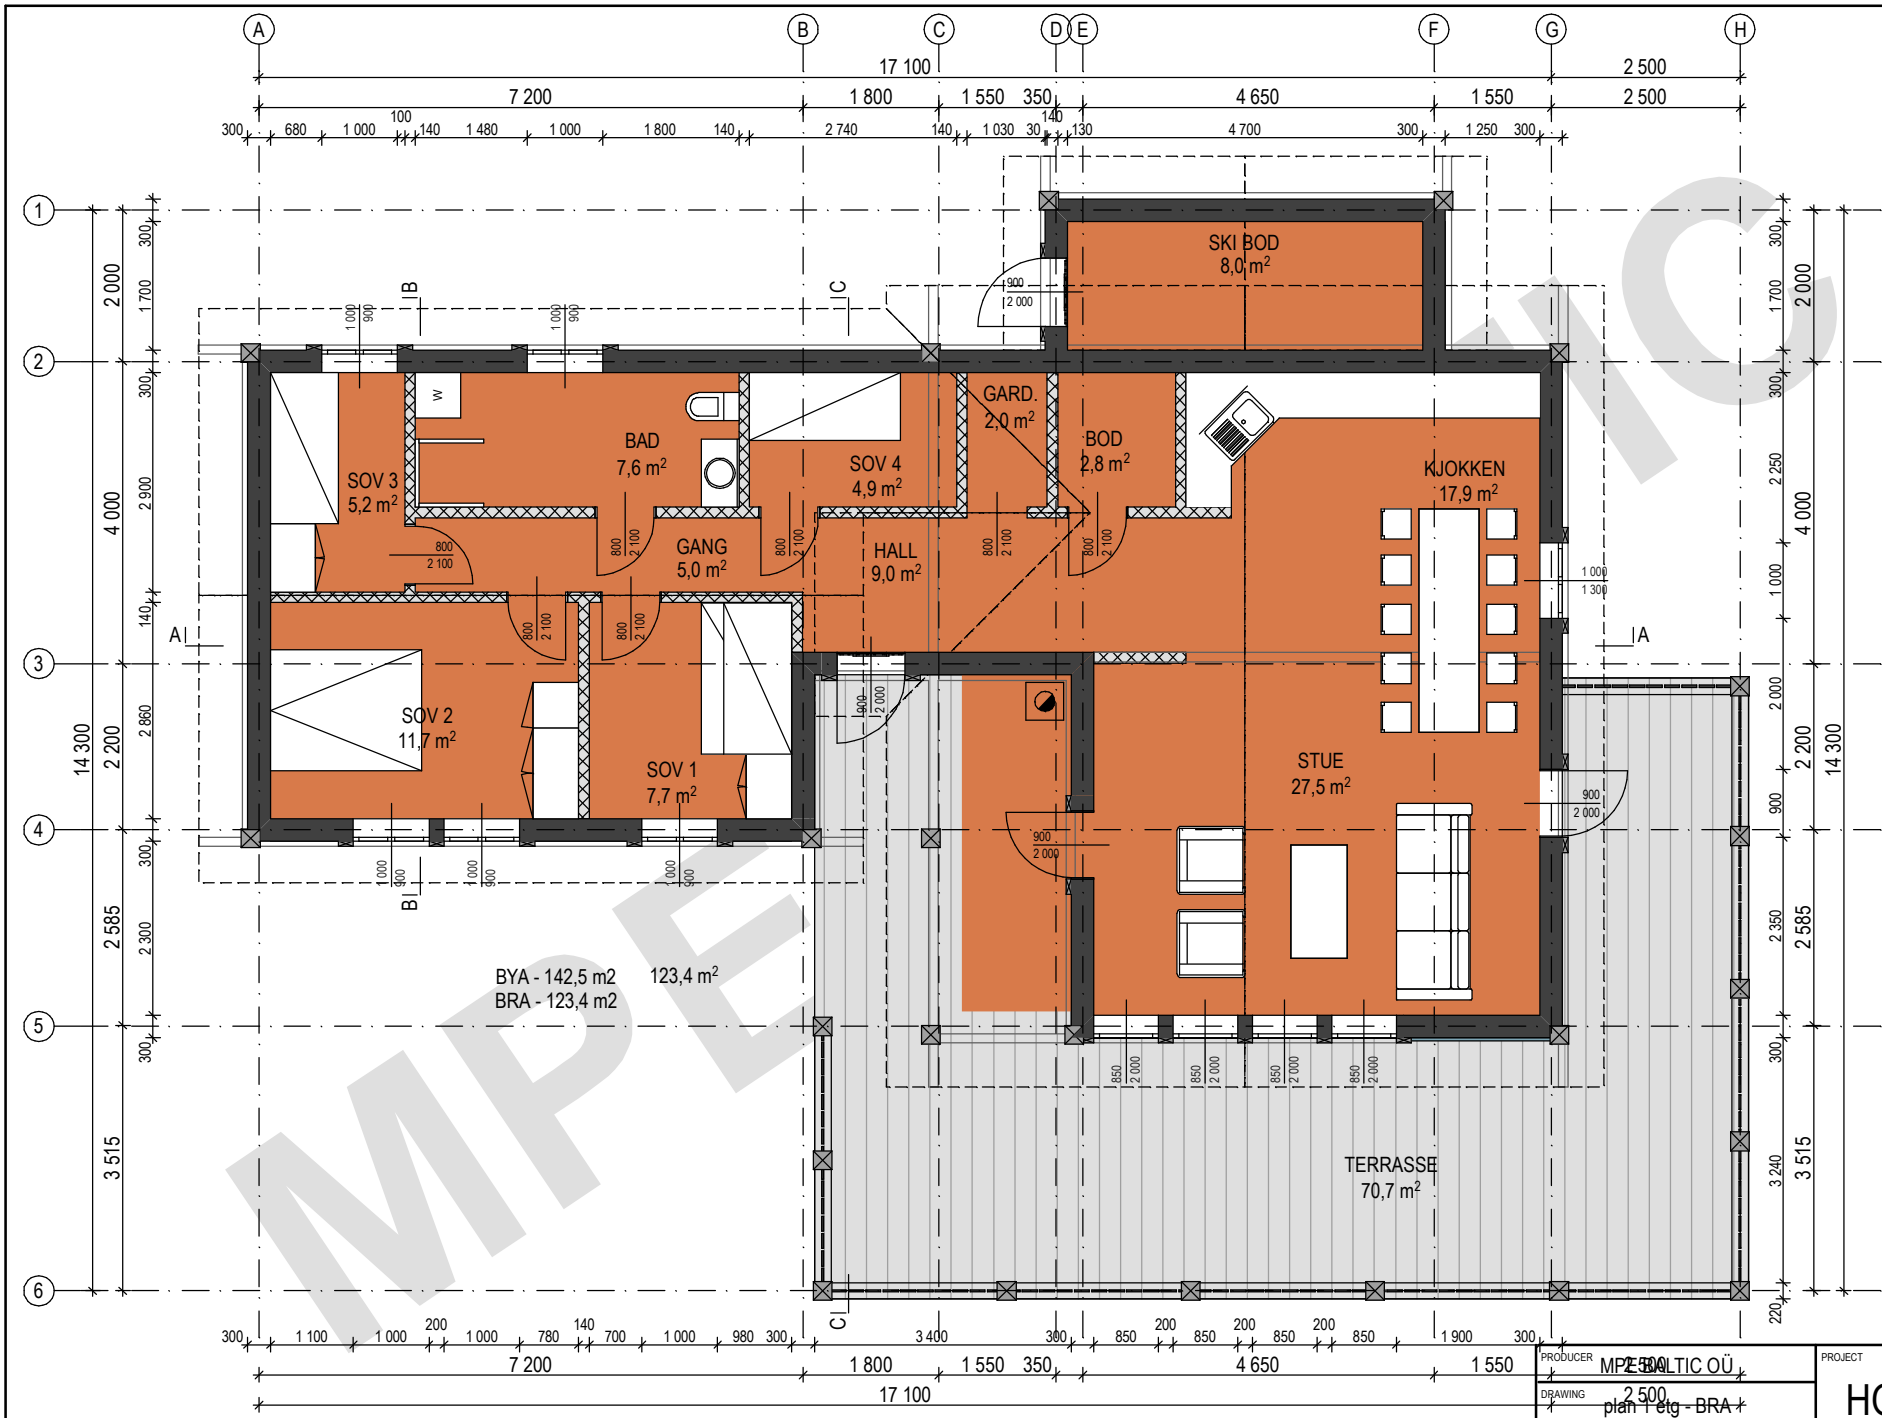

MPE BALTIC OÜ

PRODUCER	MPE BALTIC OÜ
DRAWING	plan 1 etg - BRA
SCALE/FORMAT	M 1:100/A4
ARCHITECT	Ülle Maiste, AT HOME OÜ

PROJECT

HOGKAMPEN

PAGE	VERSION	DATE
11/12	1	2.03.2009

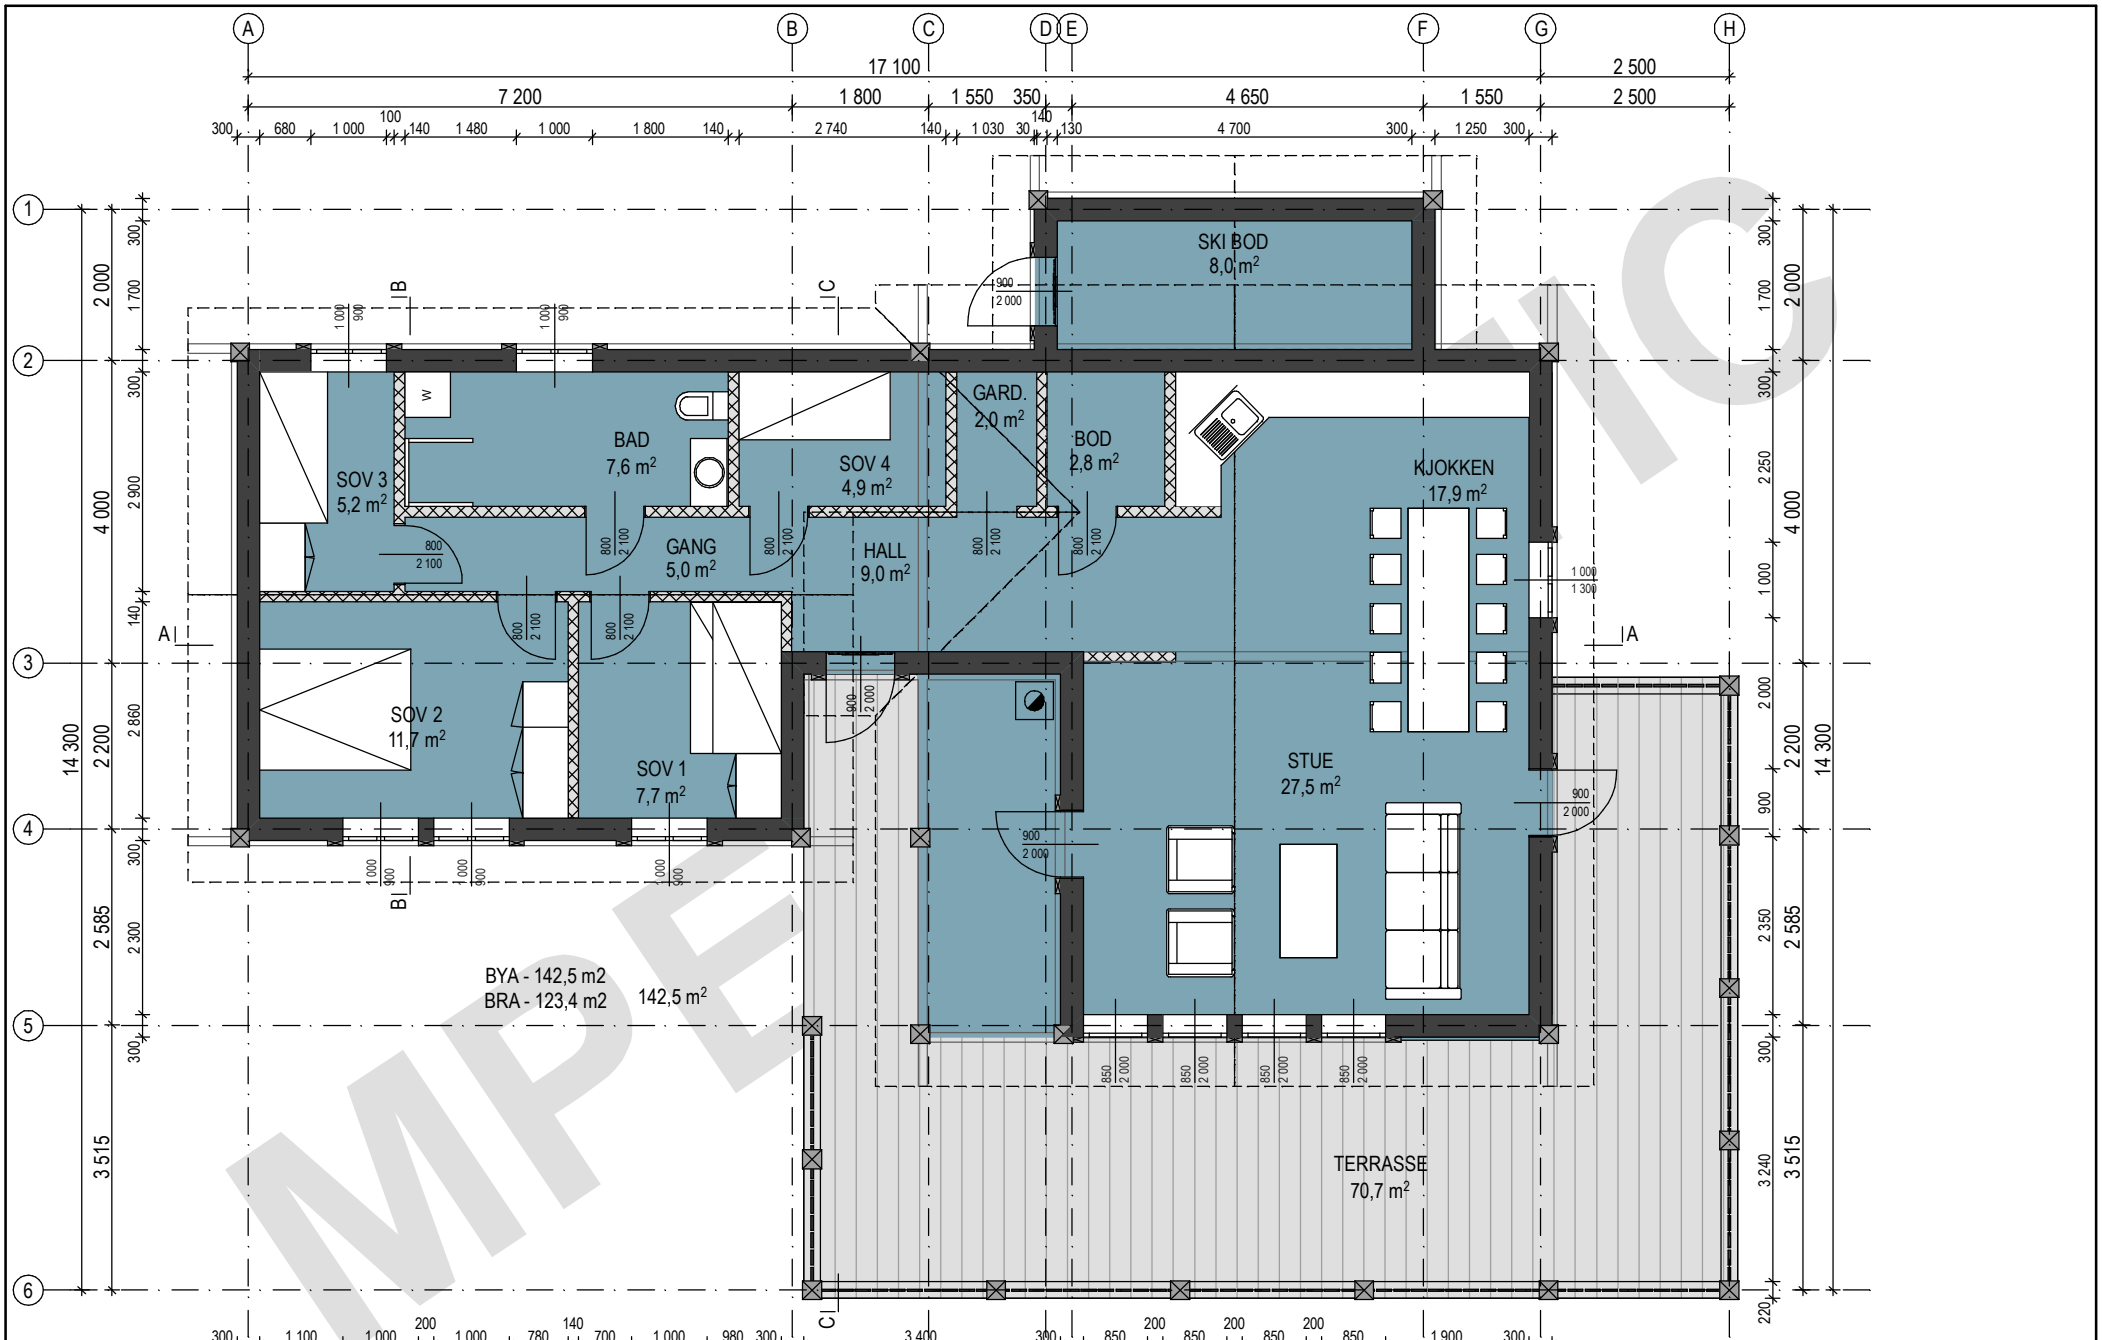

MPE BALTIC

PRODUCER	MP BALTIC OÜ
DRAWING	plan 1 etg - BYA
SCALE/FORMAT	M 1:100/A4
ARCHITECT	Ülle Maiste, AT HOME OÜ
PROJECT	HOGKAMPEN
PAGE	12/12
VERSION	1
DATE	2.03.2009