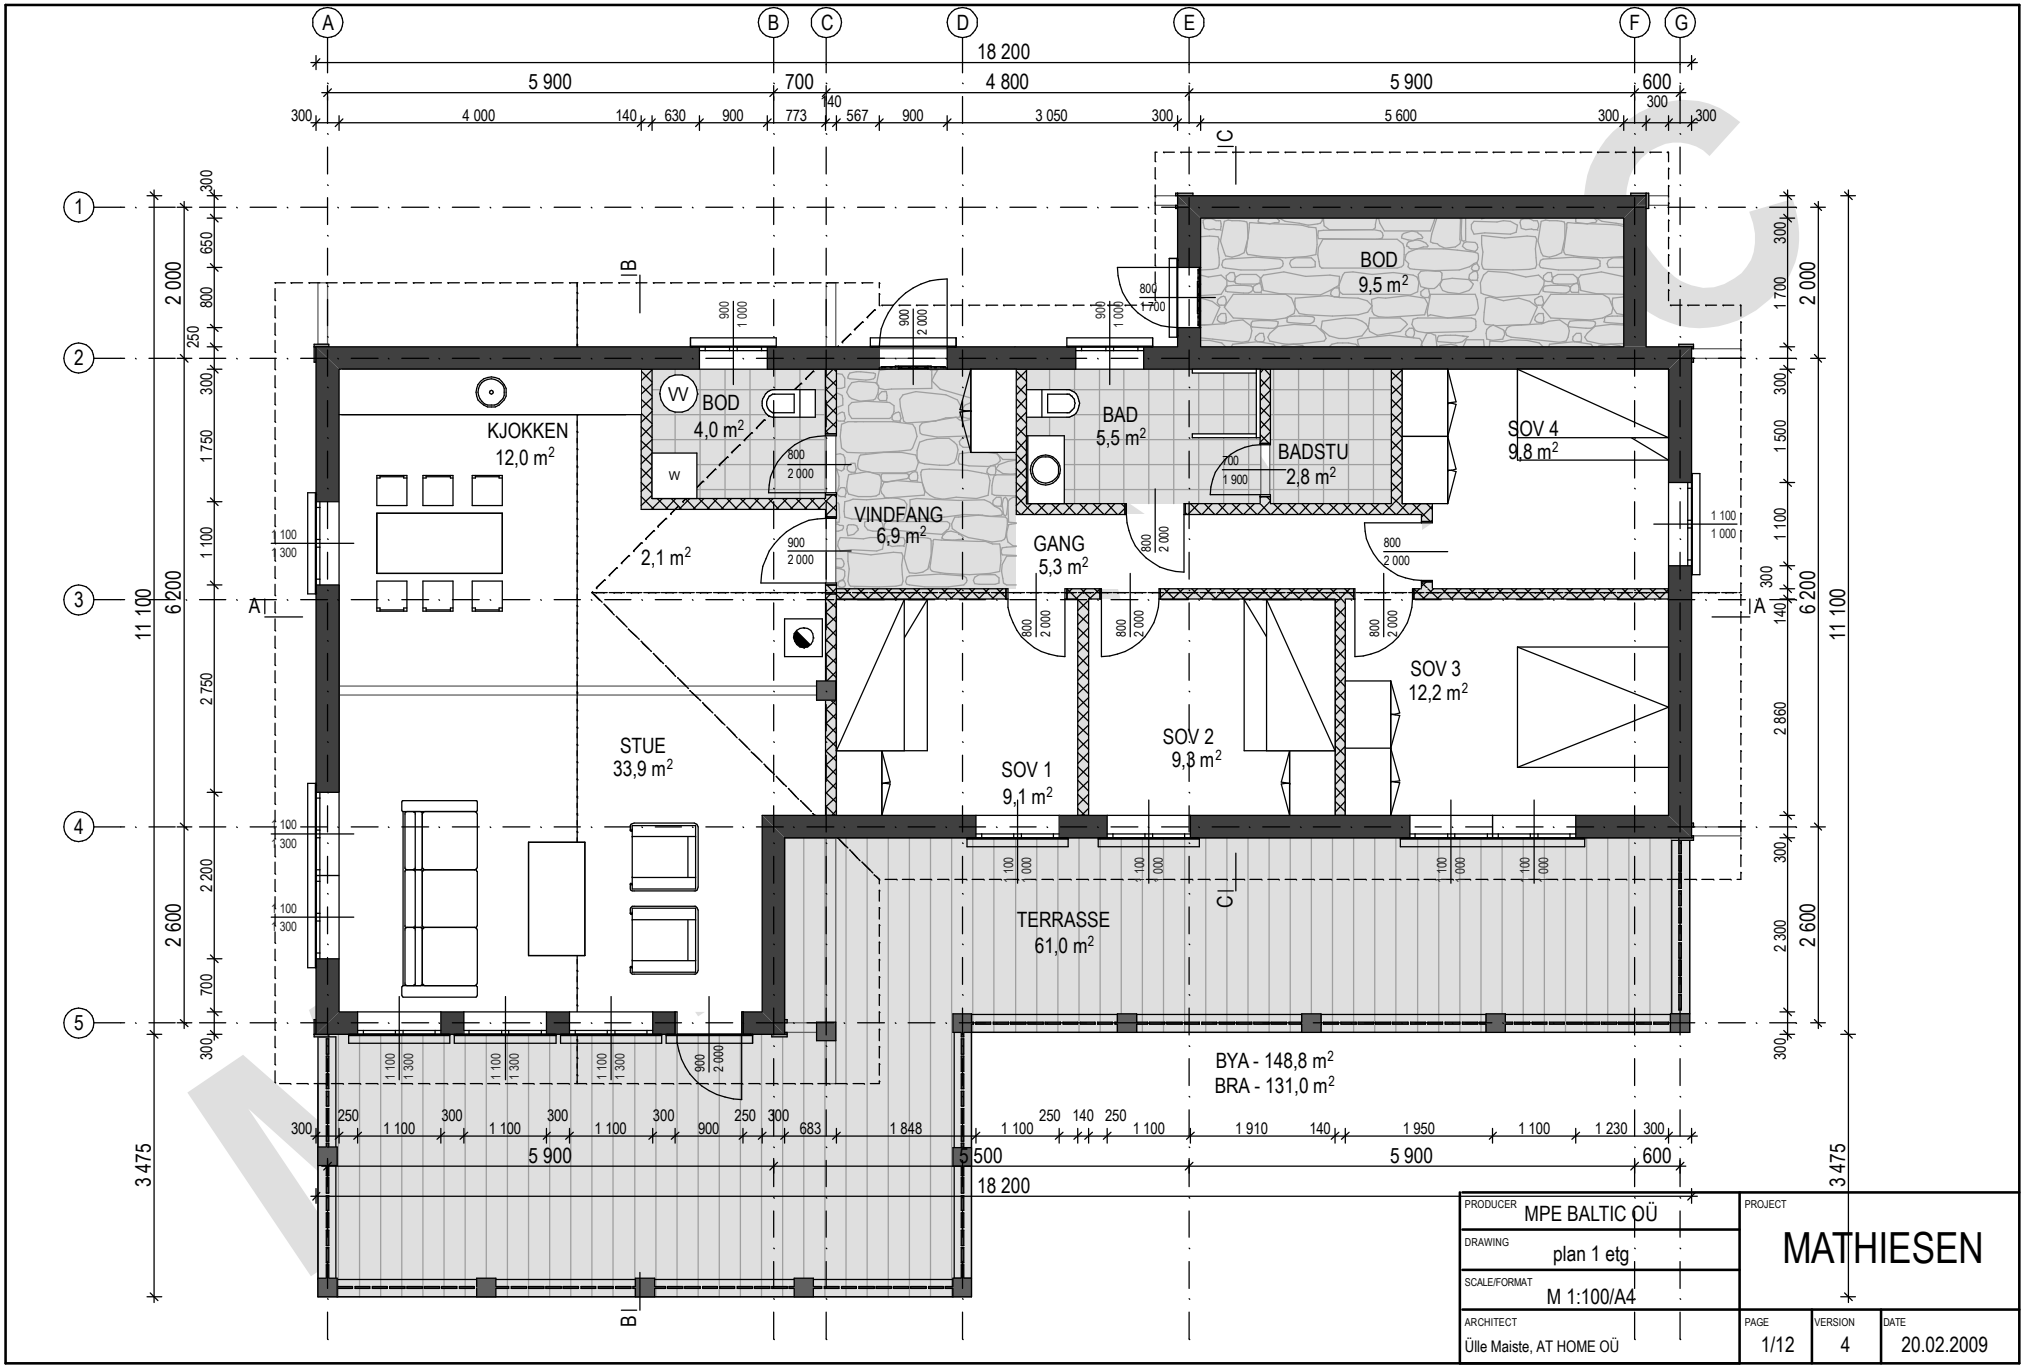

PRODUCER: MPE BALTIC OÜ		PROJECT: MATHIESEN	
DRAWING: plan 1 etg			
SCALE/FORMAT: M 1:100/A4			
ARCHITECT: Ülle Maiste, AT HOME OÜ	PAGE: 1/12	VERSION: 4	DATE: 20.02.2009

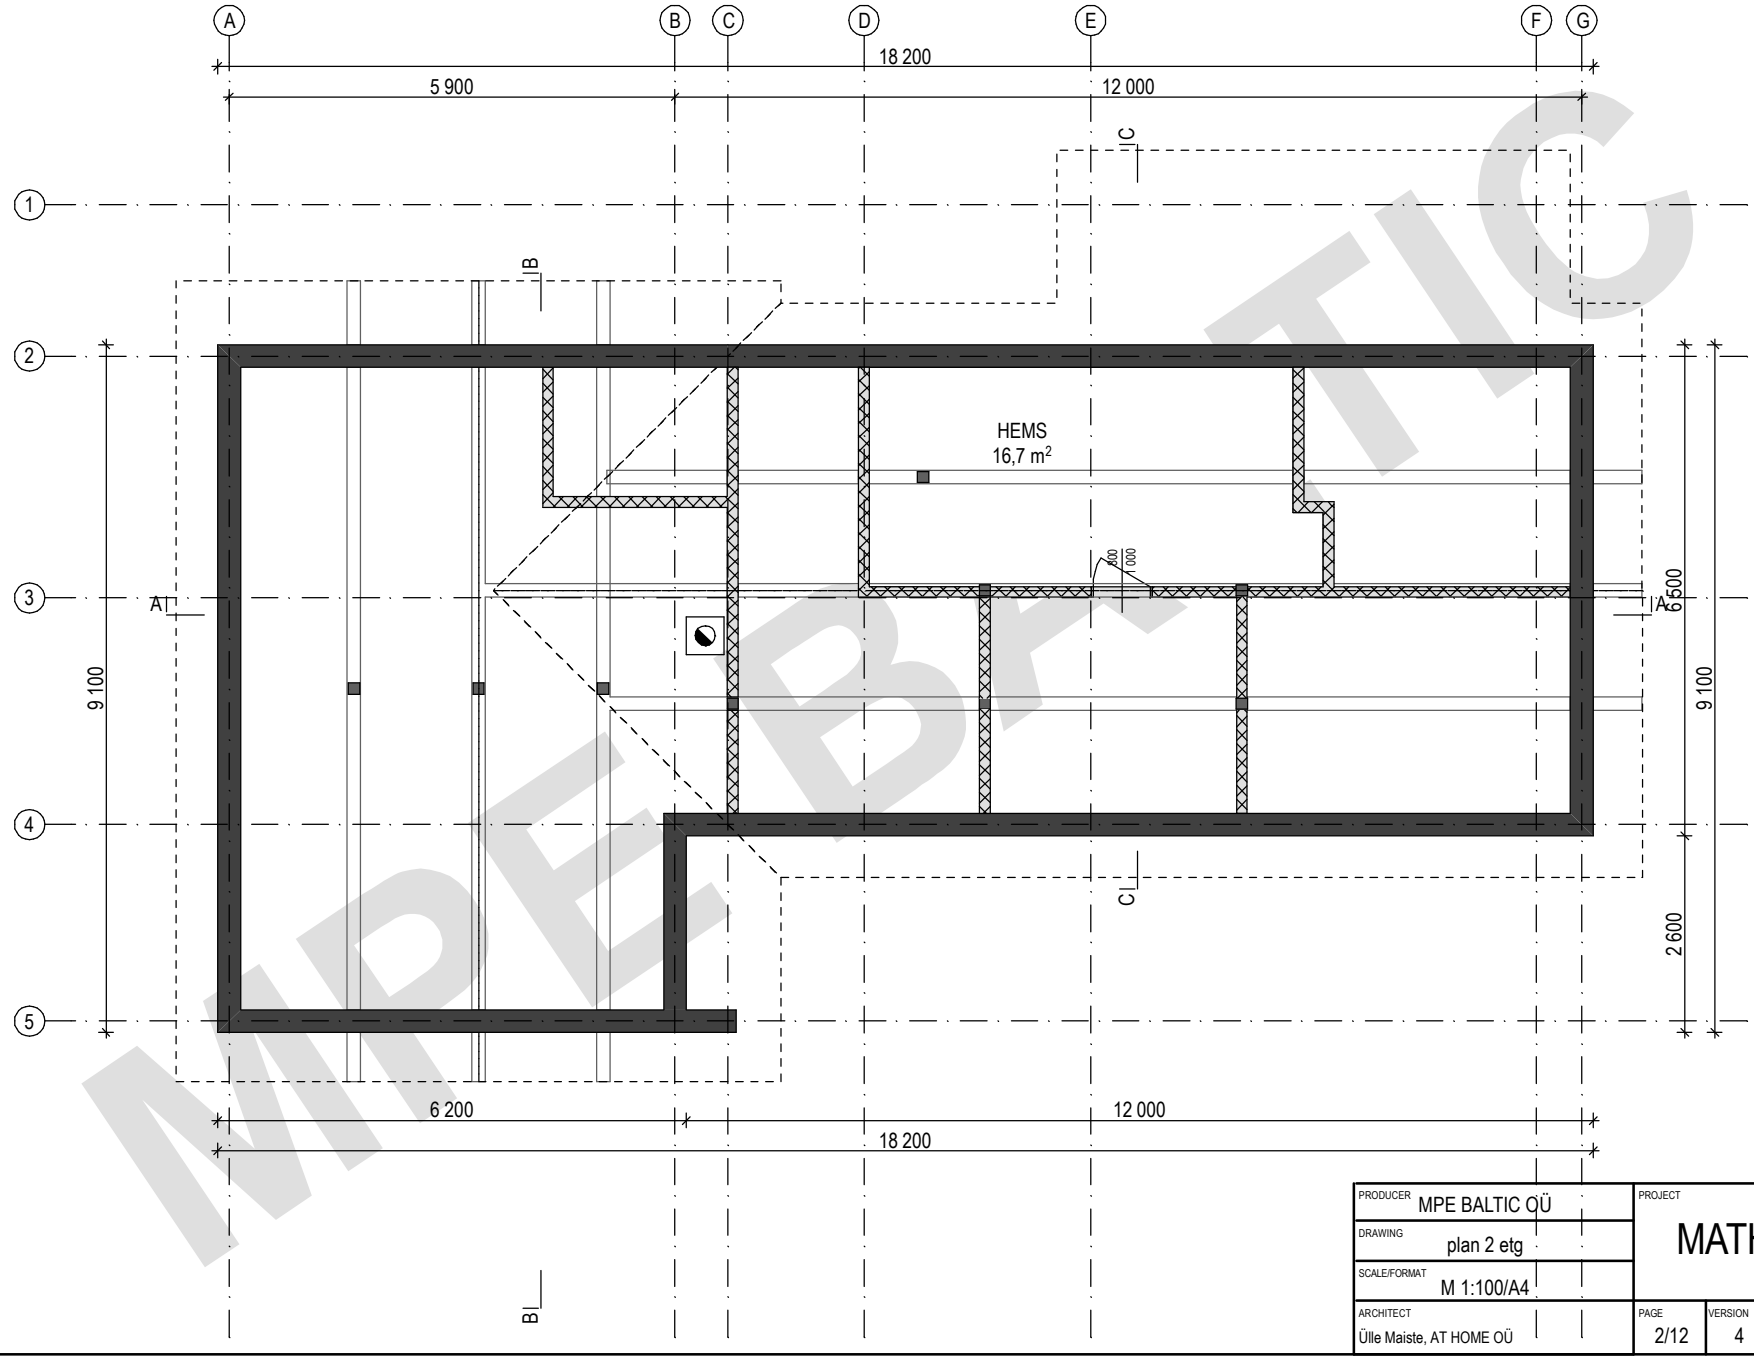

MPE BALTIC

PRODUCER: MPE BALTIC OÜ			PROJECT: MATHIESEN	
DRAWING: plan 2 etg				
SCALE/FORMAT: M 1:100/A4				
ARCHITECT: Ülle Maiste, AT HOME OÜ	PAGE: 2/12	VERSION: 4	DATE: 20.02.2009	

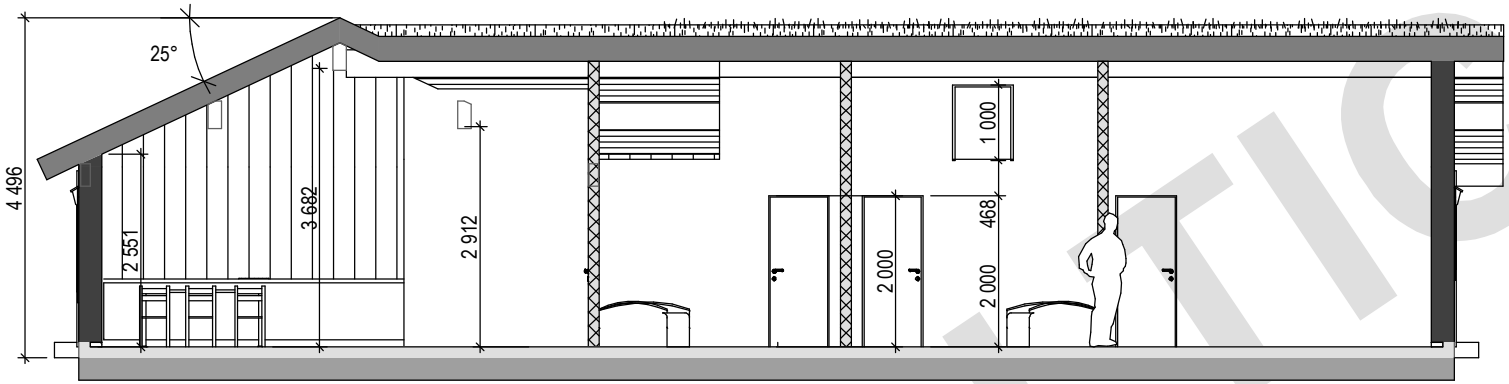

SNITT A-A

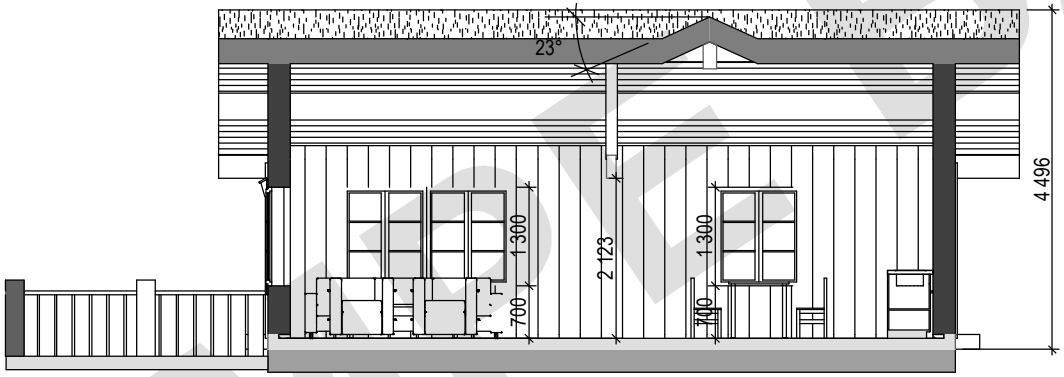

SNITT B-B

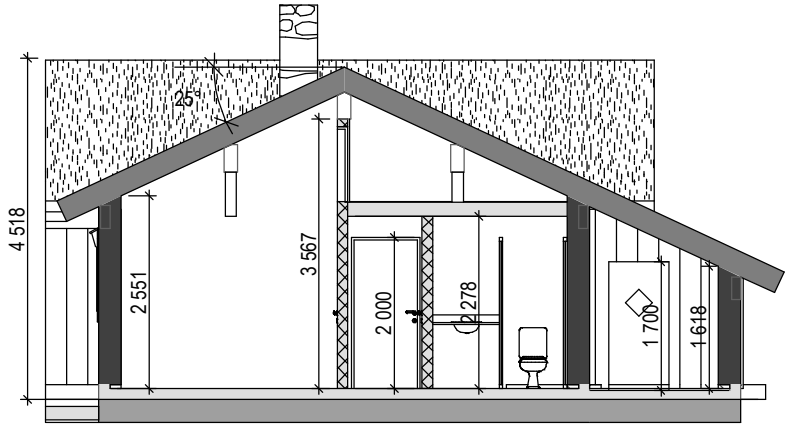

SNITT C-C

MPE BALTIC

PRODUCER: MPE BALTIC OÜ			PROJECT: MATHIESEN
DRAWING: snitt			
SCALE/FORMAT: M 1:100/A4			
ARCHITECT: Ülle Maiste, AT HOME OÜ	PAGE: 3/12	VERSION: 4	DATE: 20.02.2009

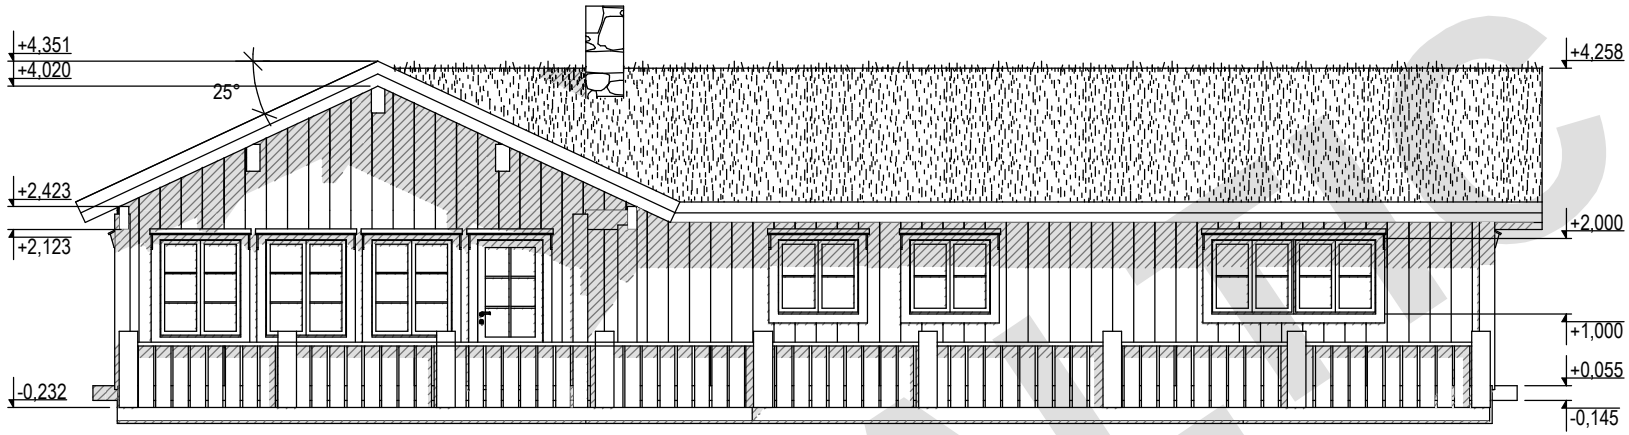

MPE BALTIC

PRODUCER: MPE BALTIC OÜ		PROJECT: MATHIESEN	
DRAWING: fasade 1 og 2			
SCALE/FORMAT: M 1:100/A4			
ARCHITECT: Ülle Maiste, AT HOME OÜ	PAGE: 4/12	VERSION: 4	DATE: 20.02.2009

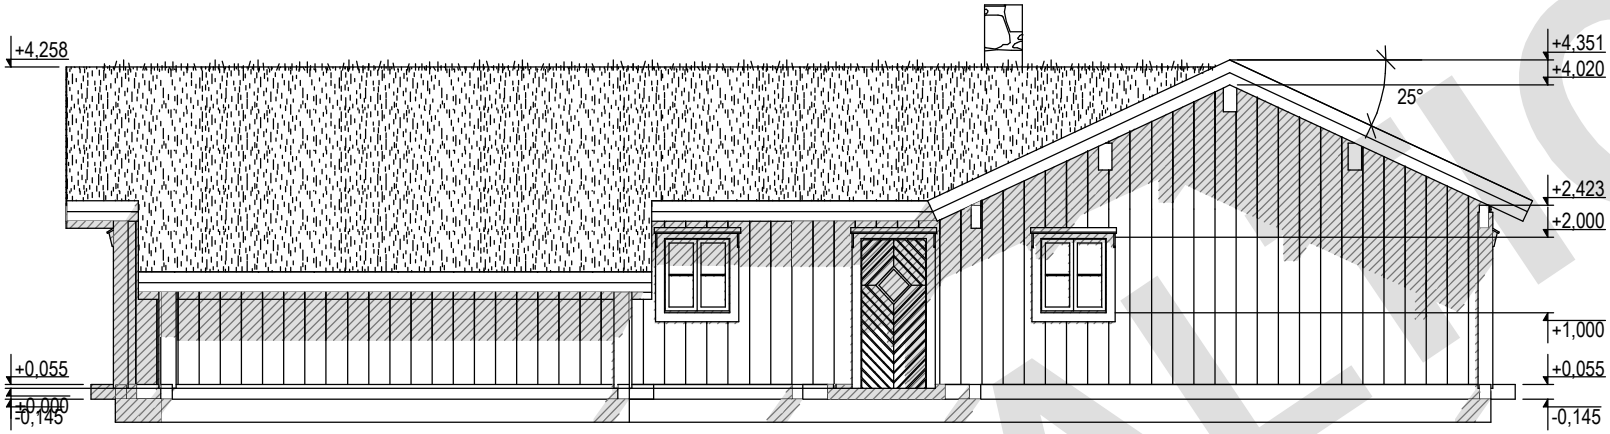

MPE BALTIC

PRODUCER: MPE BALTIC OÜ		PROJECT: MATHIESEN	
DRAWING: fasade 3 og 4			
SCALE/FORMAT: M 1:100/A4			
ARCHITECT: Ülle Maiste, AT HOME OÜ	PAGE: 5/12	VERSION: 4	DATE: 20.02.2009

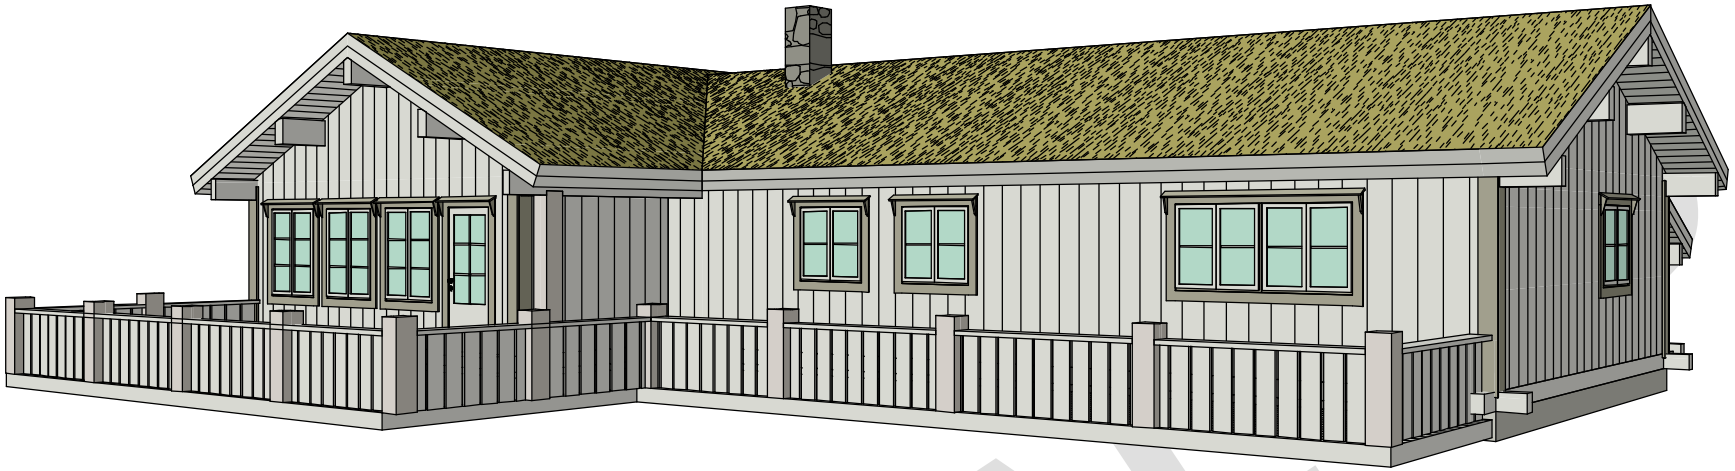

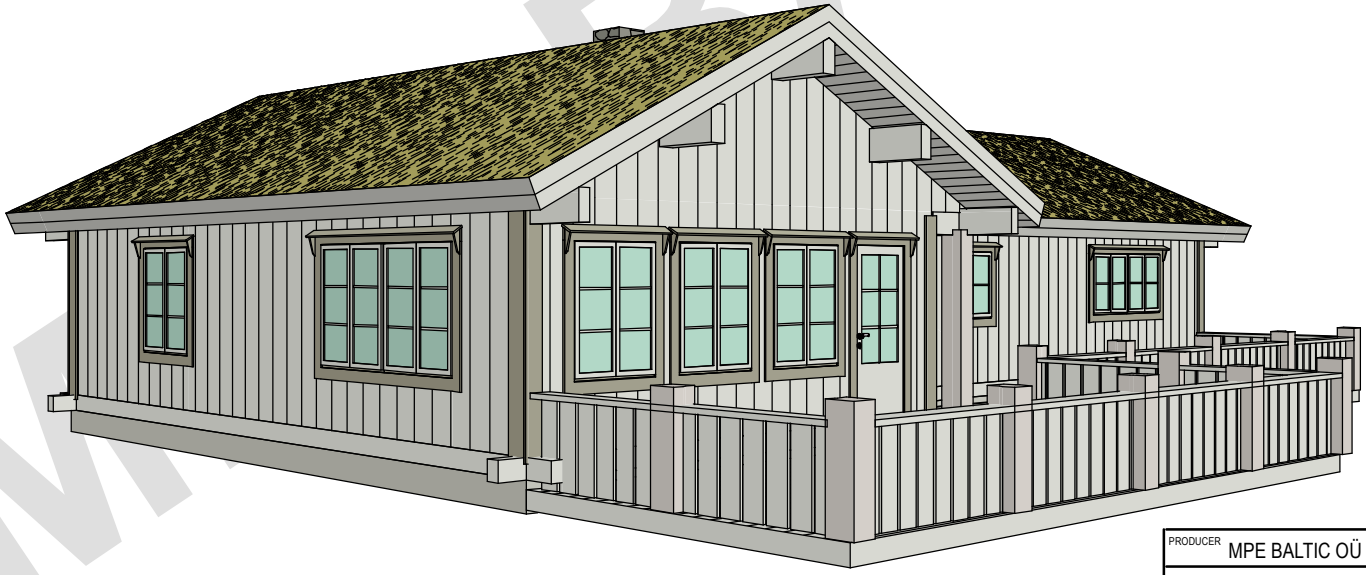

MPE BALTIC

PRODUCER MPE BALTIC OÜ			PROJECT	
DRAWING 3D 1			MATHIESEN	
SCALE/FORMAT M 1:100/A4				
ARCHITECT Ülle Maiste, AT HOME OÜ	PAGE 6/12	VERSION 4	DATE 20.02.2009	

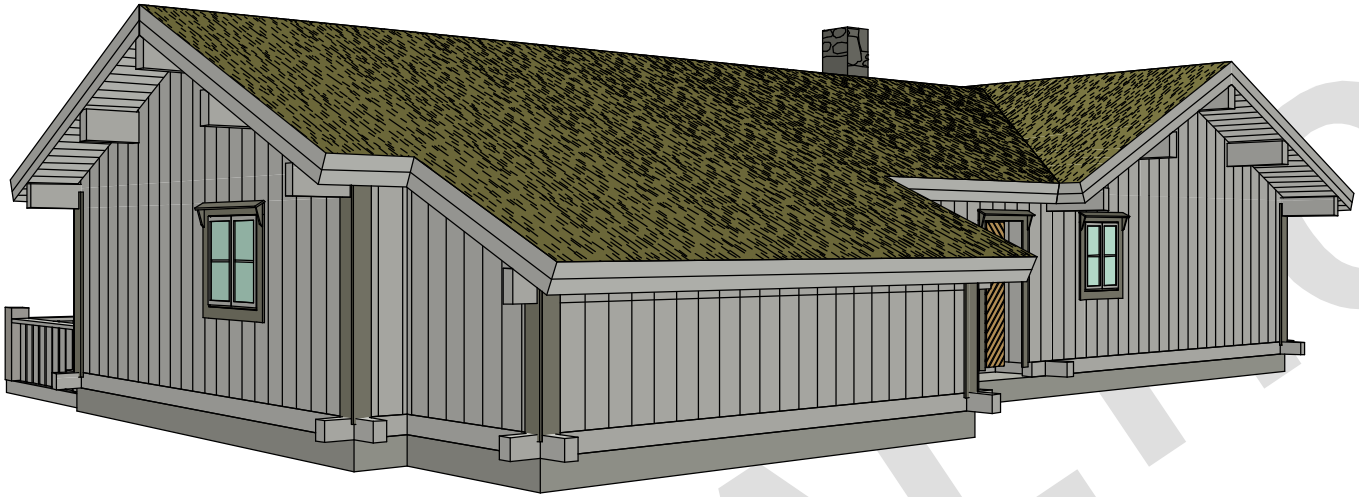

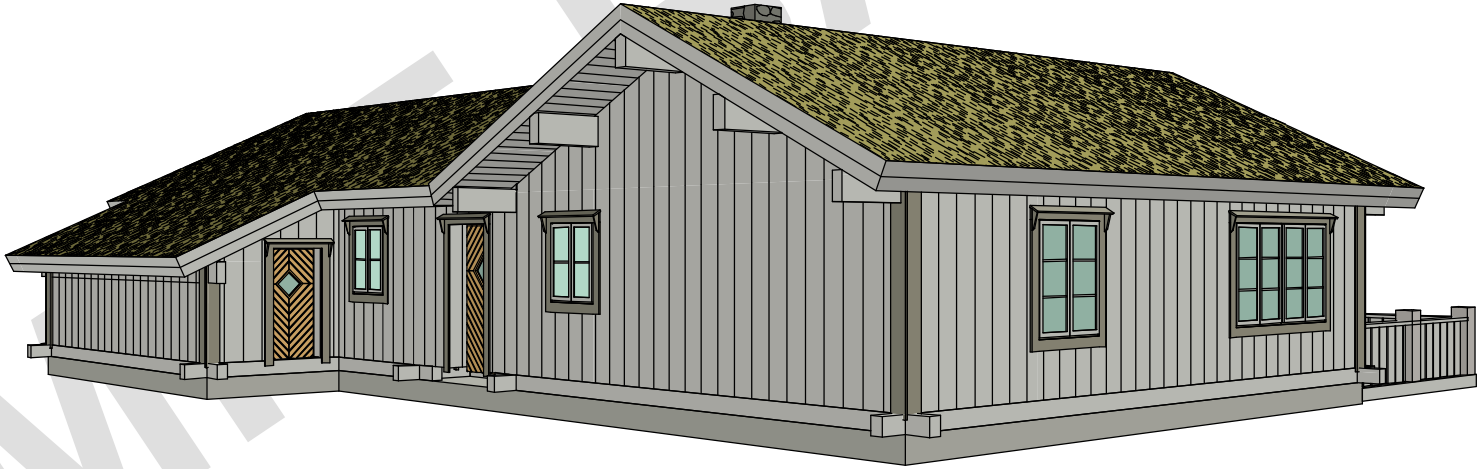

MPE BALTIC

PRODUCER MPE BALTIC OÜ			PROJECT	
DRAWING 3D 2			MATHIESEN	
SCALE/FORMAT M 1:100/A4				
ARCHITECT Ülle Maiste, AT HOME OÜ	PAGE 7/12	VERSION 4	DATE 20.02.2009	

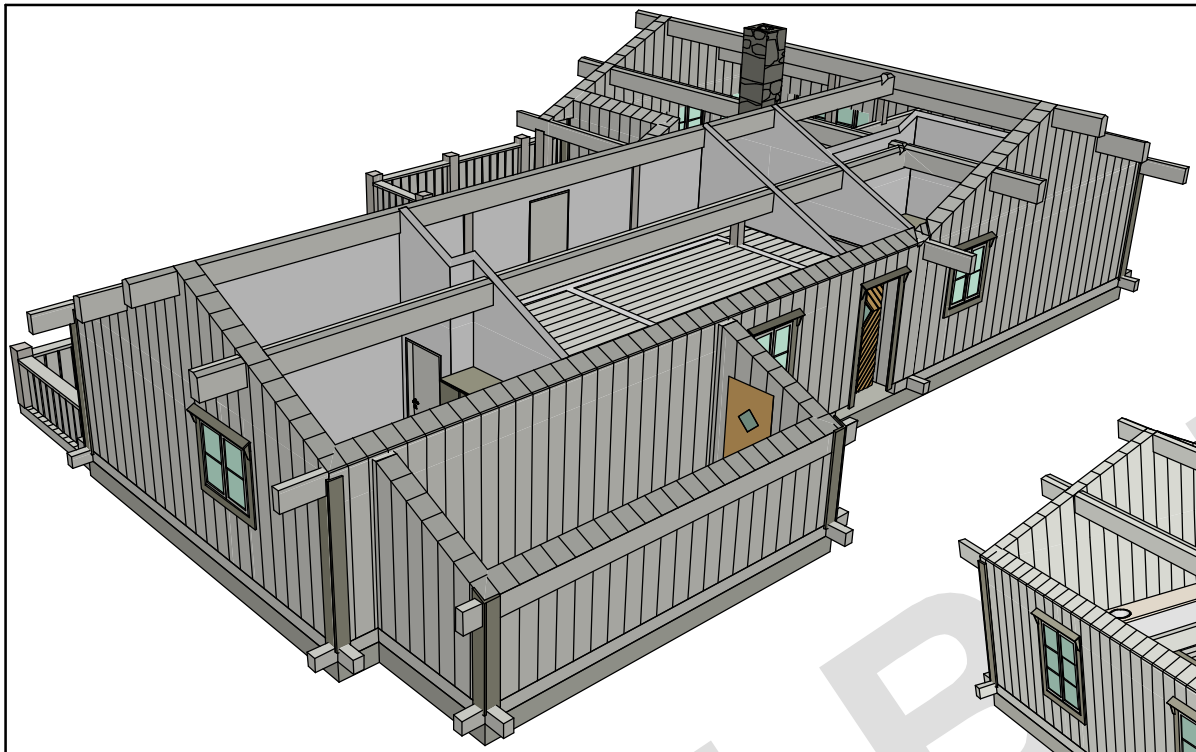

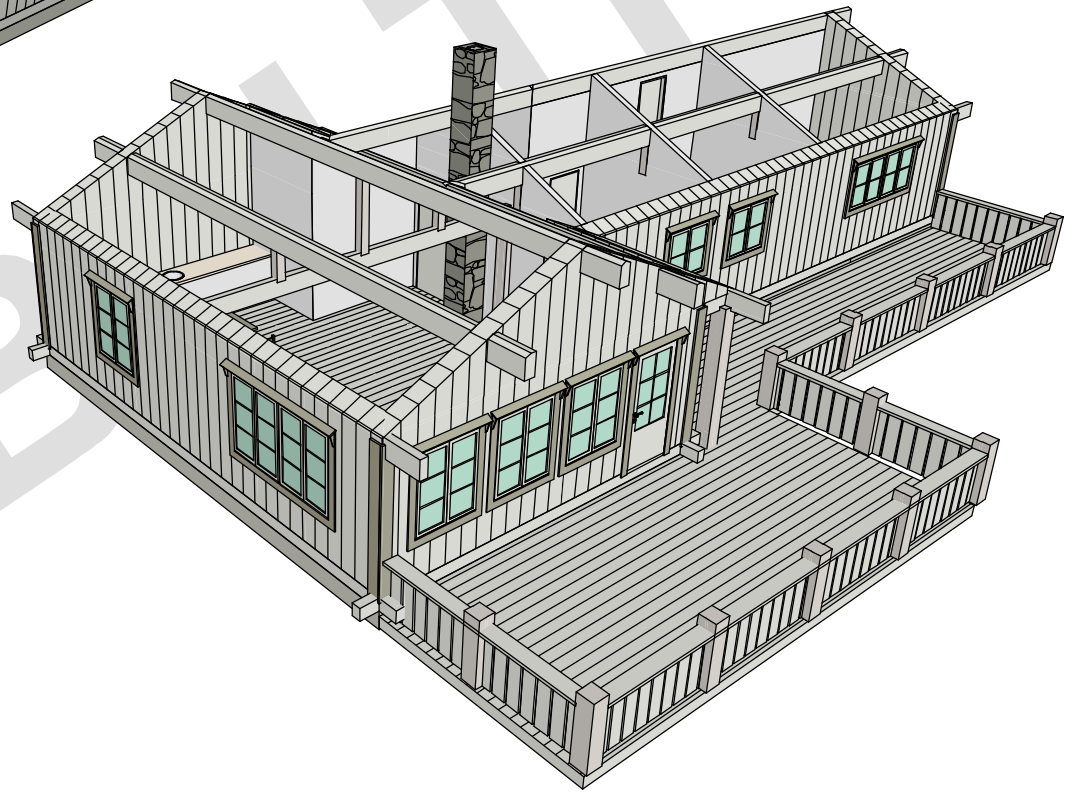

MPE BALTIC

PRODUCER MPE BALTIC OÜ			PROJECT MATHIESEN
DRAWING 3D 3			
SCALE/FORMAT M 1:100/A4			
ARCHITECT Ülle Maiste, AT HOME OÜ	PAGE 8/12	VERSION 4	DATE 20.02.2009

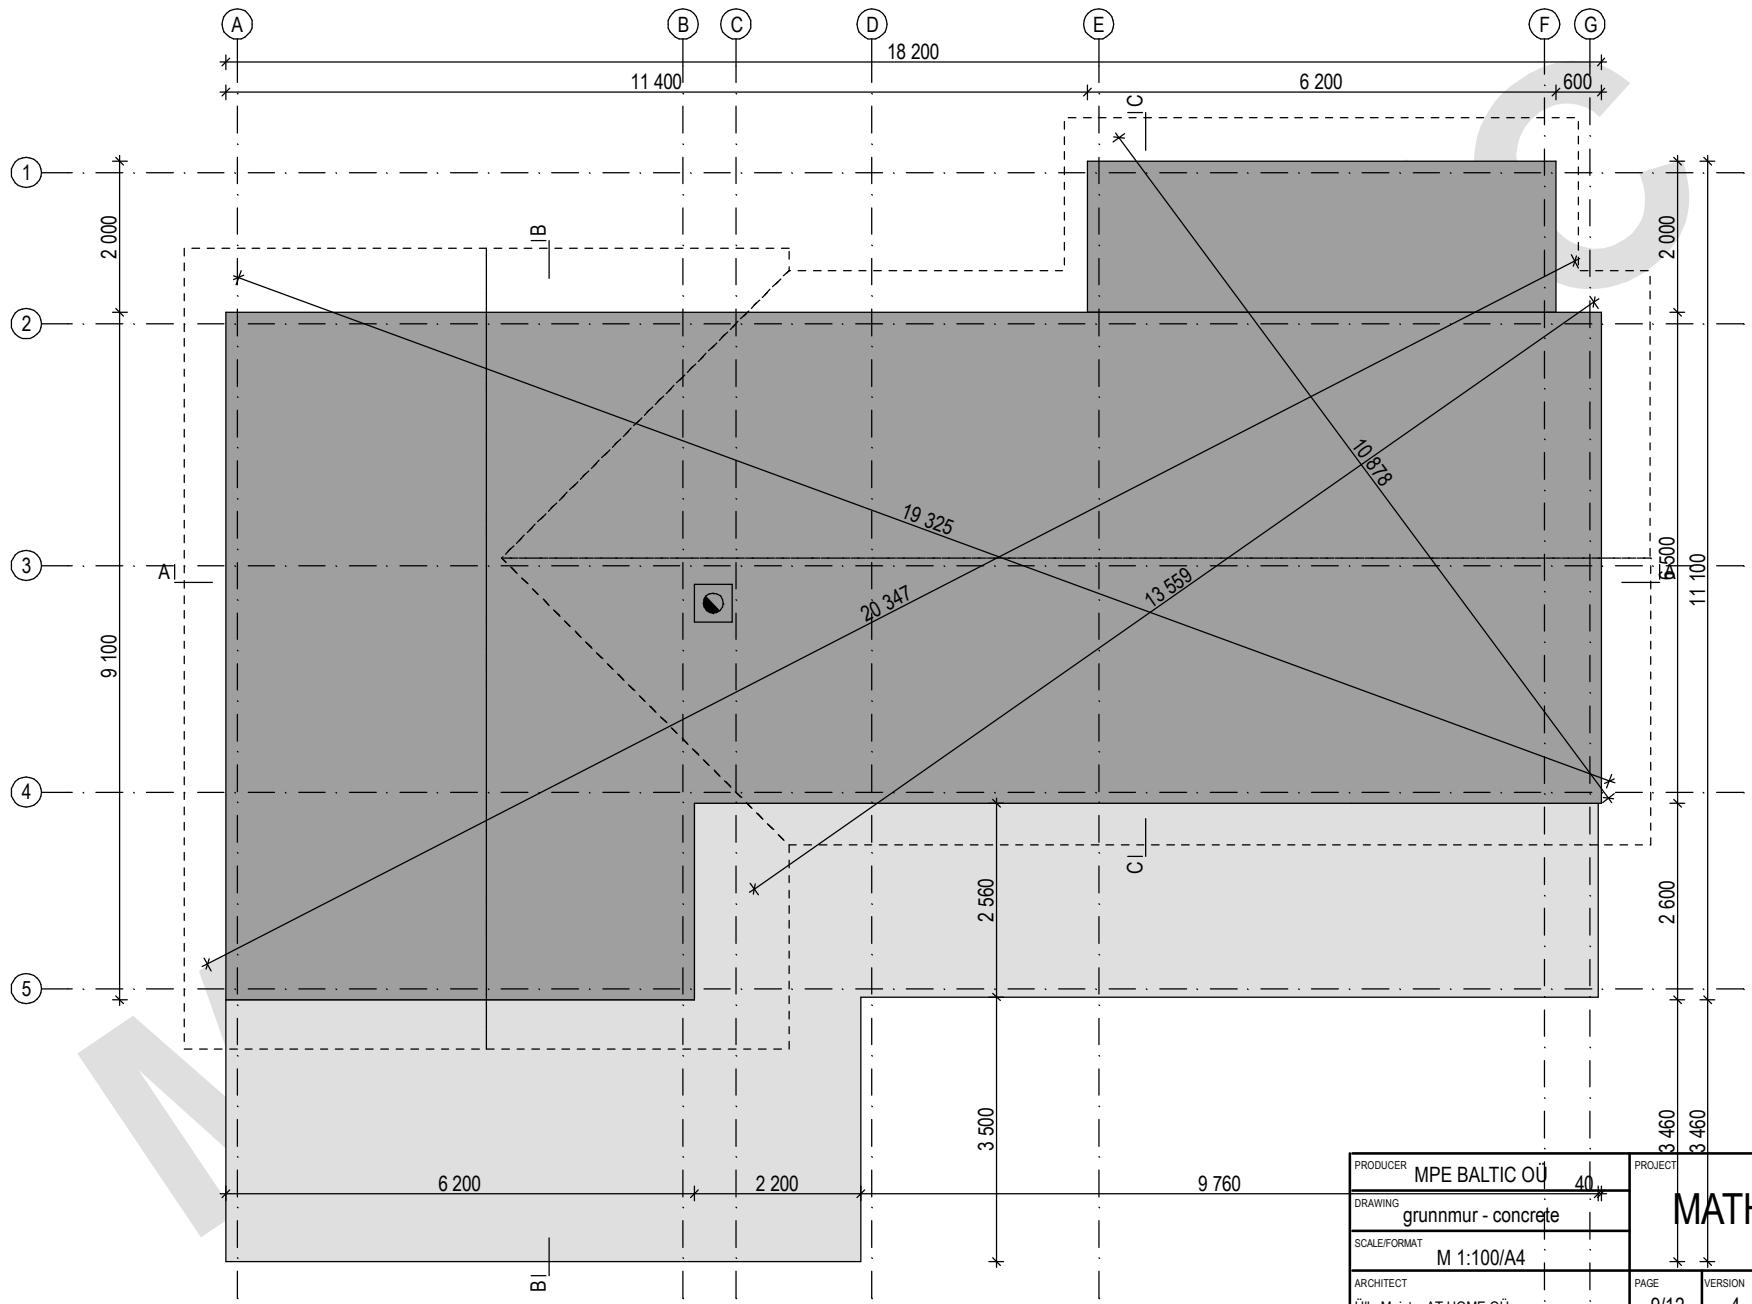

PRODUCER: MPE BALTIC OÜ		PROJECT: MATHIESEN	
DRAWING: grunnmur - concrete			
SCALE/FORMAT: M 1:100/A4			
ARCHITECT: Ülle Maiste, AT HOME OÜ	PAGE: 9/12	VERSION: 4	DATE: 20.02.2009

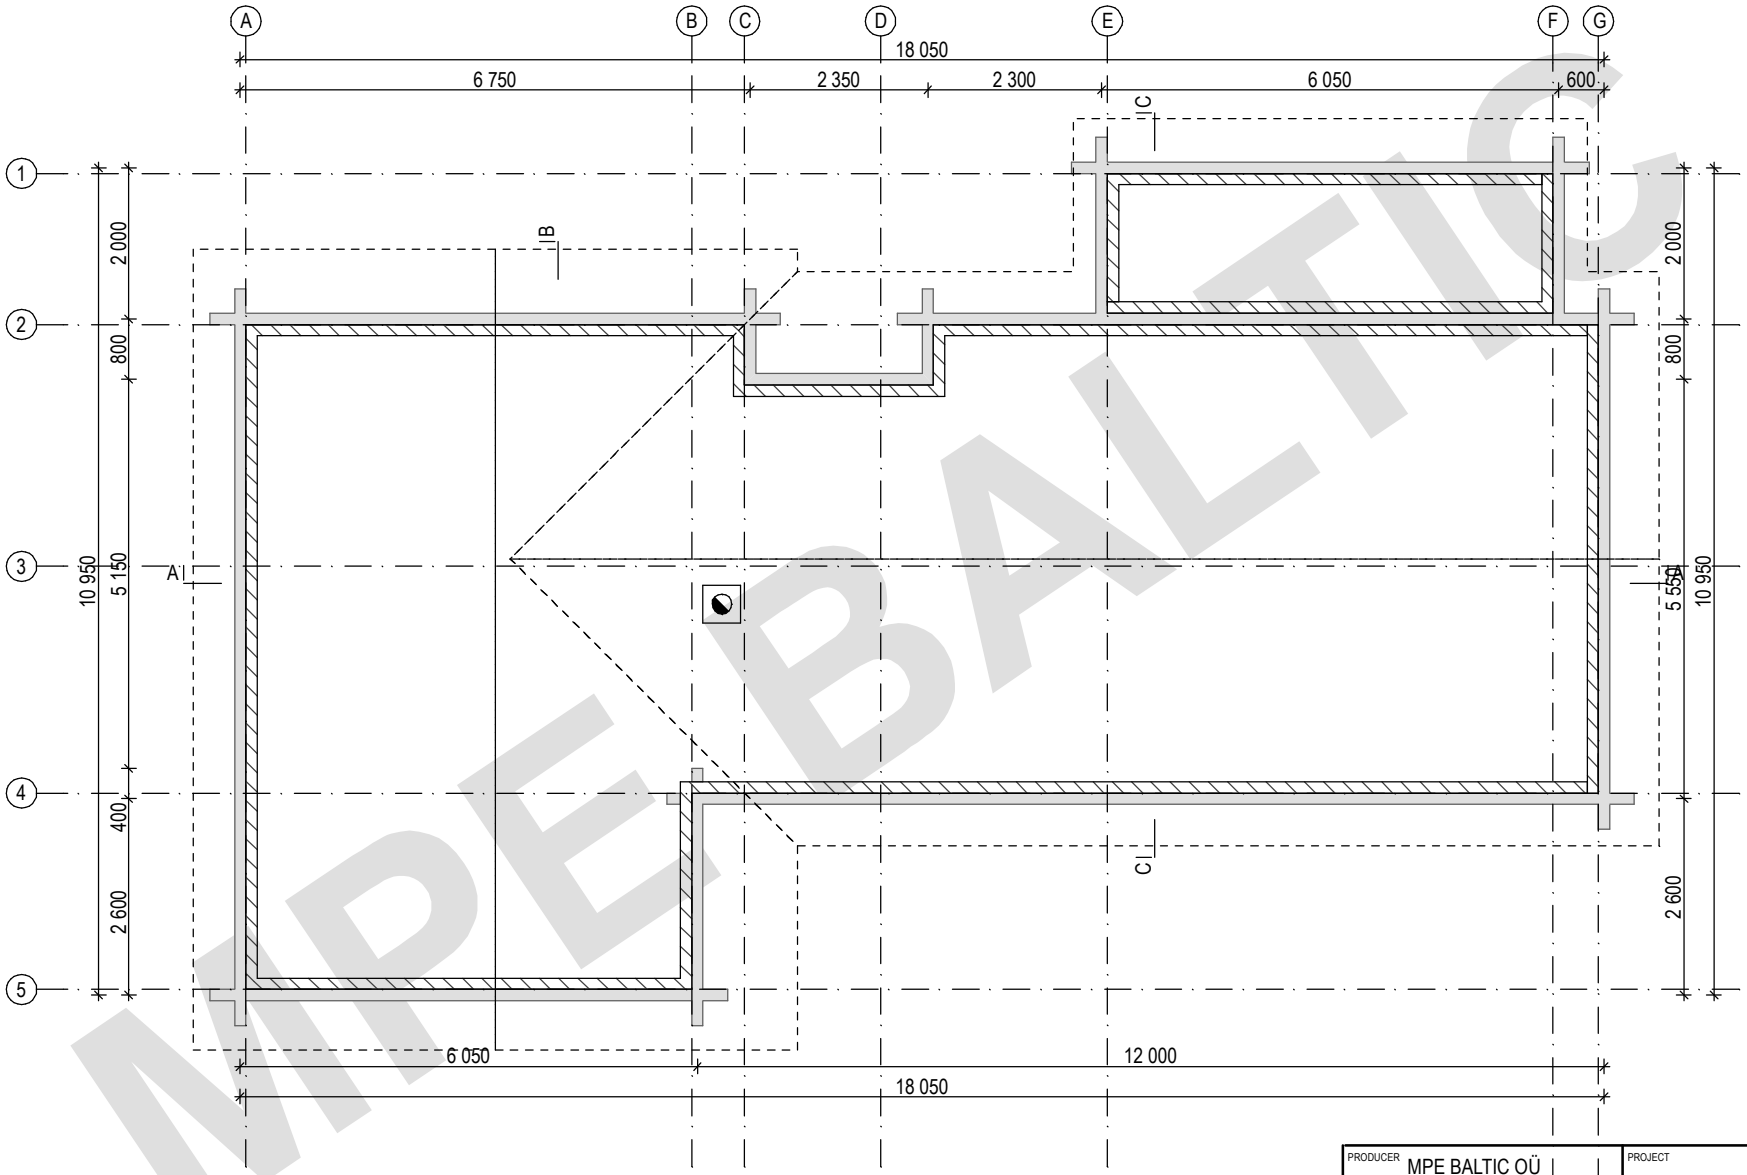

MPE BALTIC

PRODUCER: MPE BALTIC OÜ		PROJECT: MATHIESEN	
DRAWING: grunnmur - beams			
SCALE/FORMAT: M 1:100/A4			
ARCHITECT: Ülle Maiste, AT HOME OÜ	PAGE: 10/12	VERSION: 4	DATE: 20.02.2009

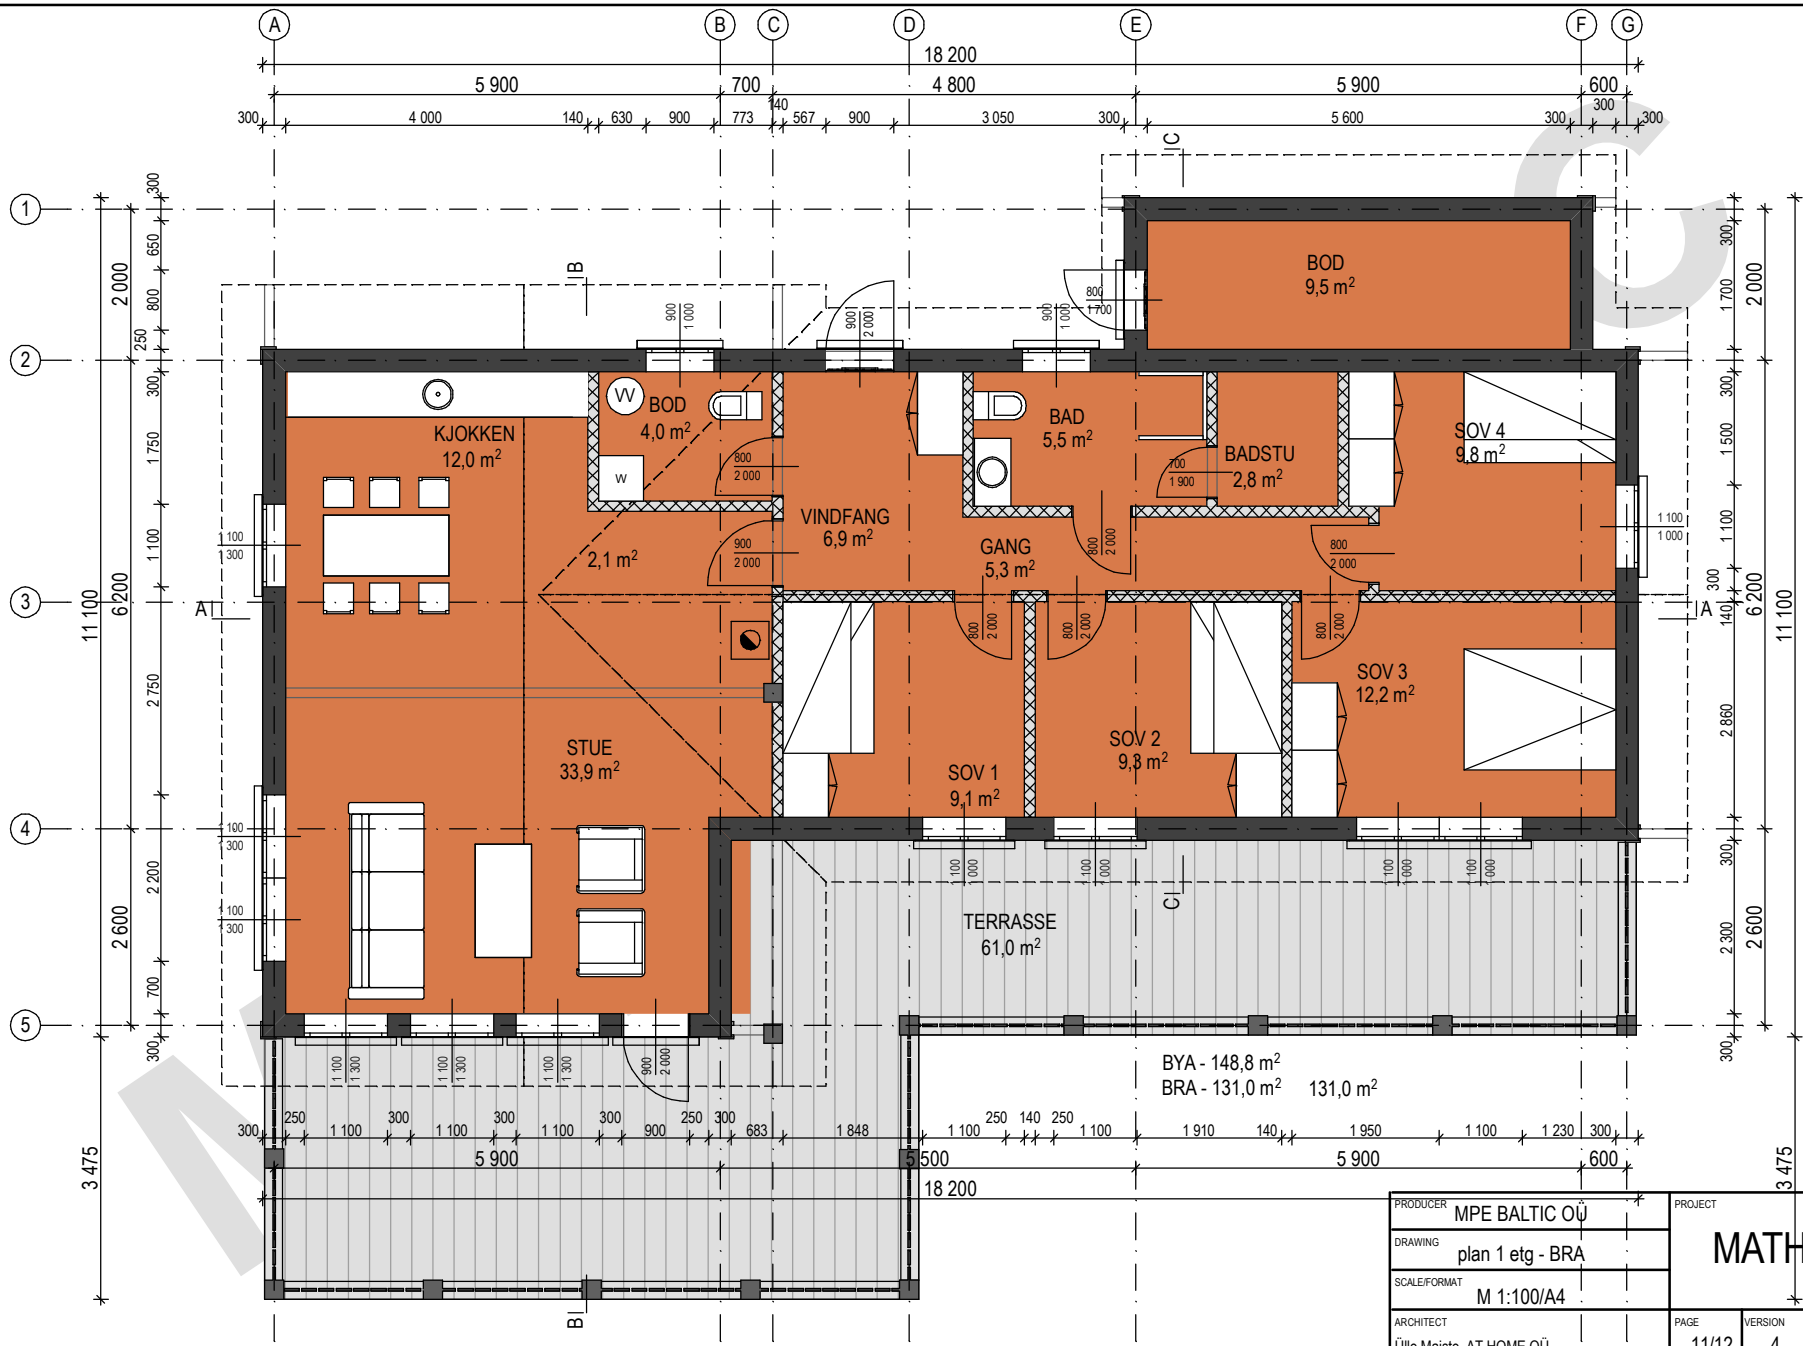

PRODUCER: MPE BALTIC OÜ		PROJECT: MATHIESEN	
DRAWING: plan 1 etg - BRA			
SCALE/FORMAT: M 1:100/A4			
ARCHITECT: Ülle Maiste, AT HOME OÜ	PAGE: 11/12	VERSION: 4	DATE: 20.02.2009

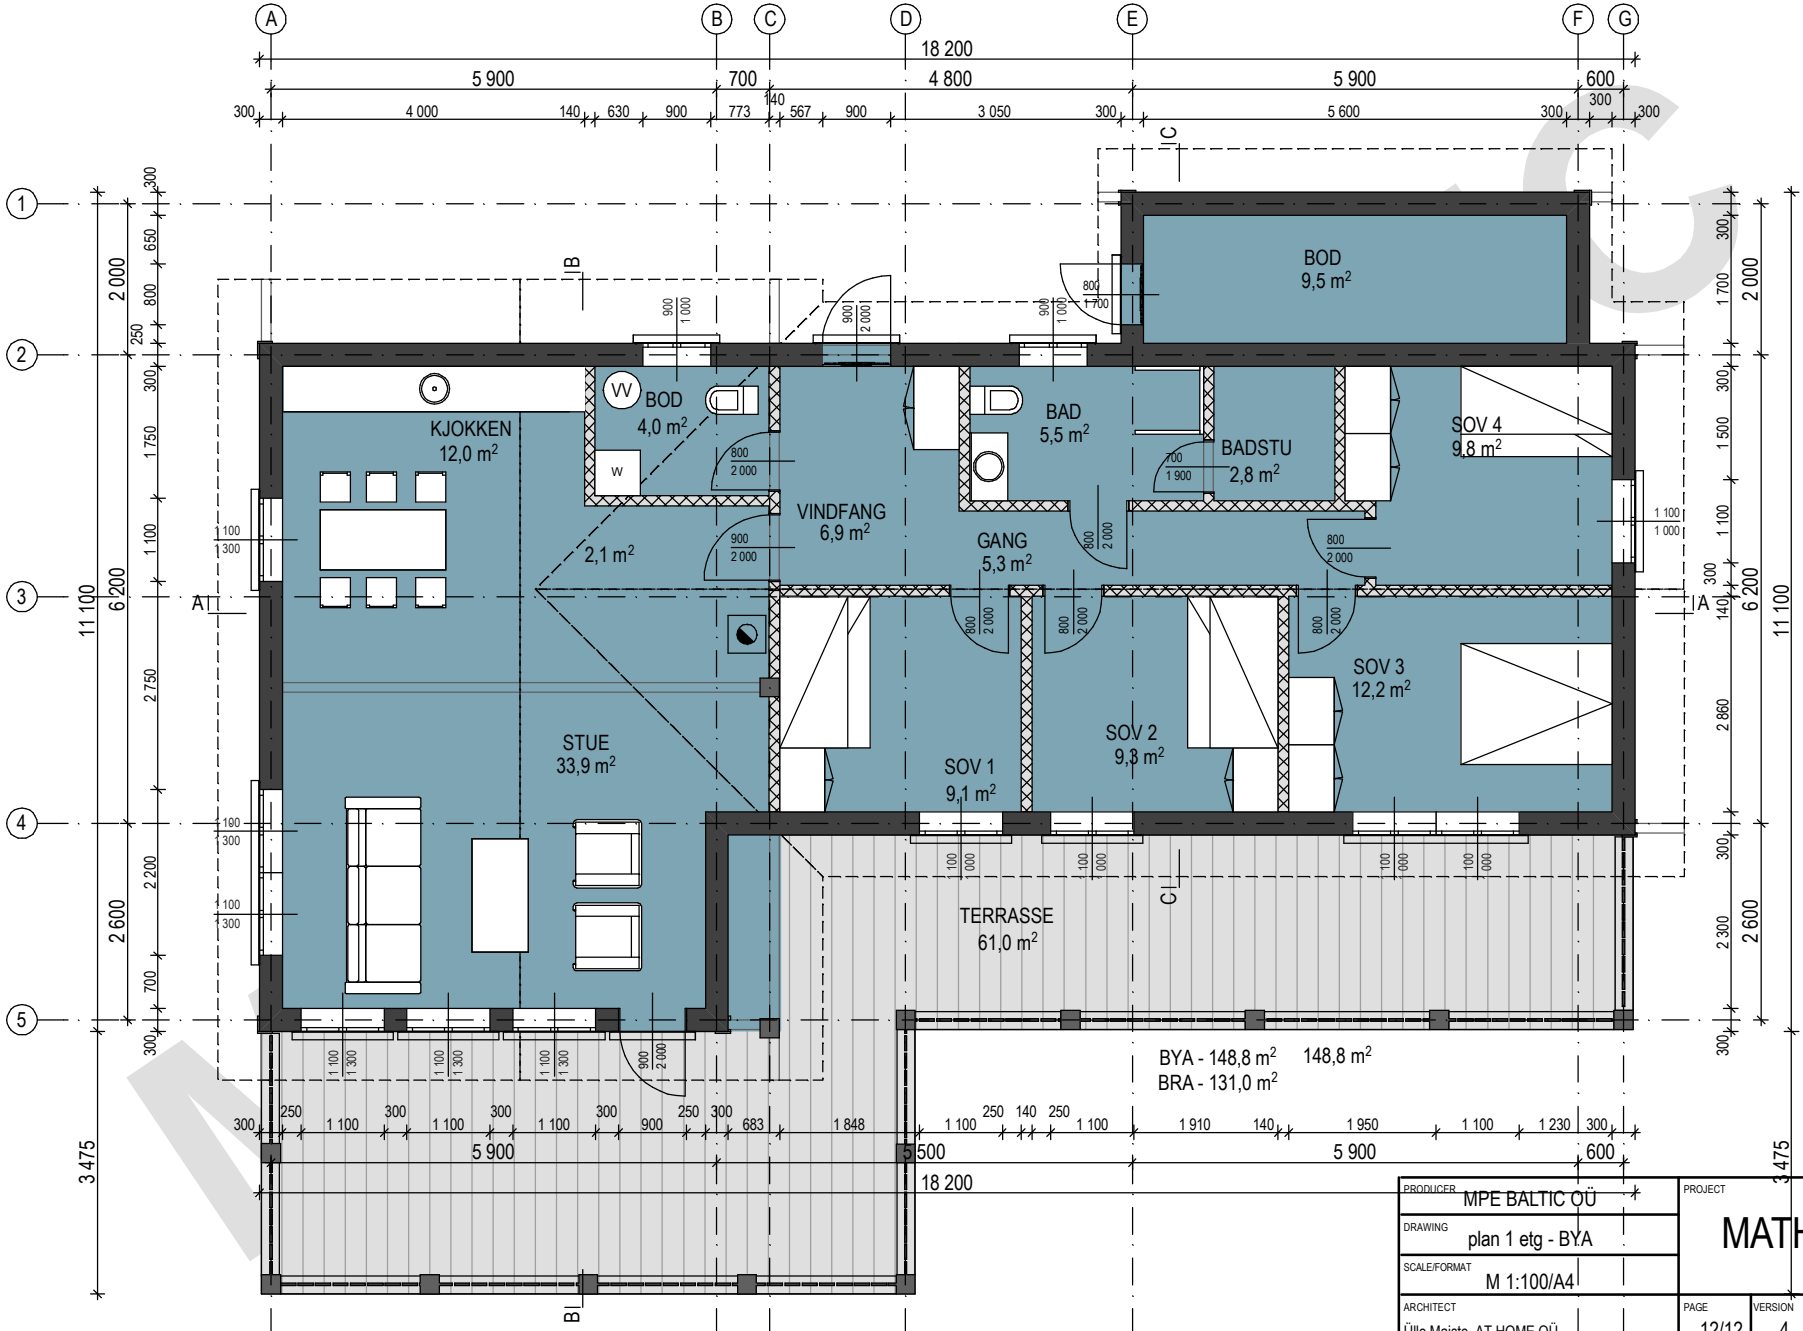

PRODUCER	MPE BALTIC OÜ
DRAWING	plan 1 etg - BYA
SCALE/FORMAT	M 1:100/A4
ARCHITECT	Ülle Maiste, AT HOME OÜ
PROJECT	MATHIESEN
PAGE	12/12
VERSION	4
DATE	20.02.2009